

**DONDLINGER DRIVE**
**SHERIDAN TO K-42**
**CROSS SECTIONS**


7+25

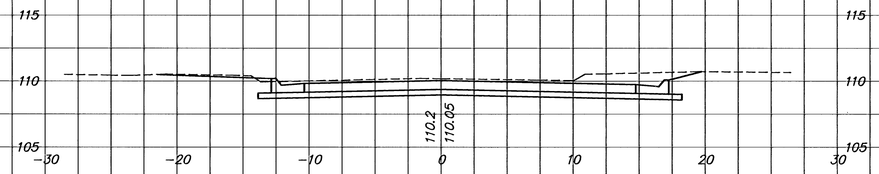


7+00

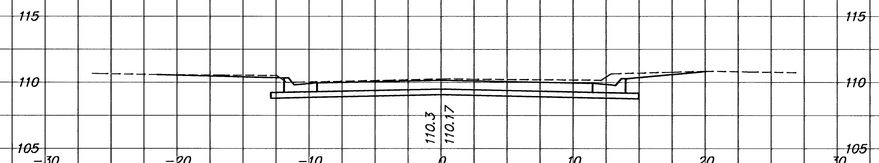


6+94.602

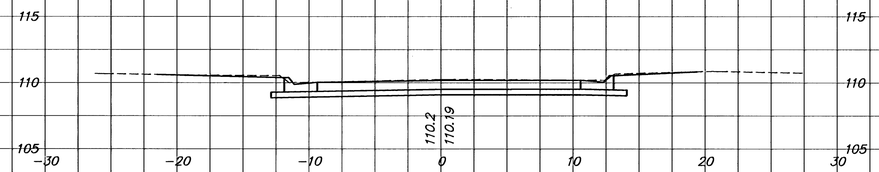


6+86

