
DONDLINGER DRIVE
SHERIDAN TO K-42
CROSS SECTIONS

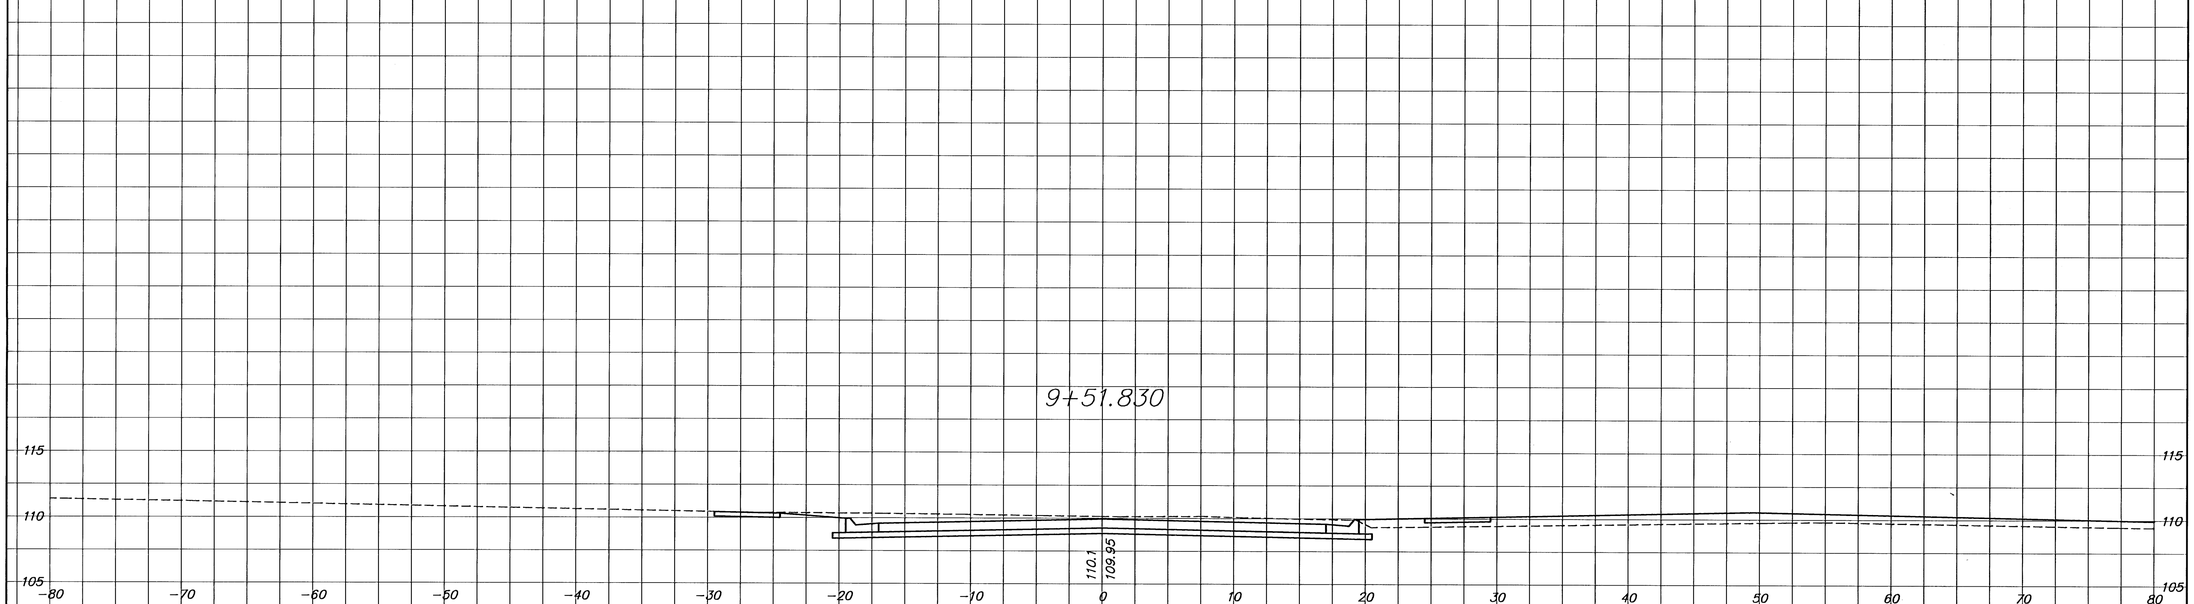

J:\Civil\03245\dwg\xsect\03245xs41.dwg 6/15/2004 4:13:24 PM CST