
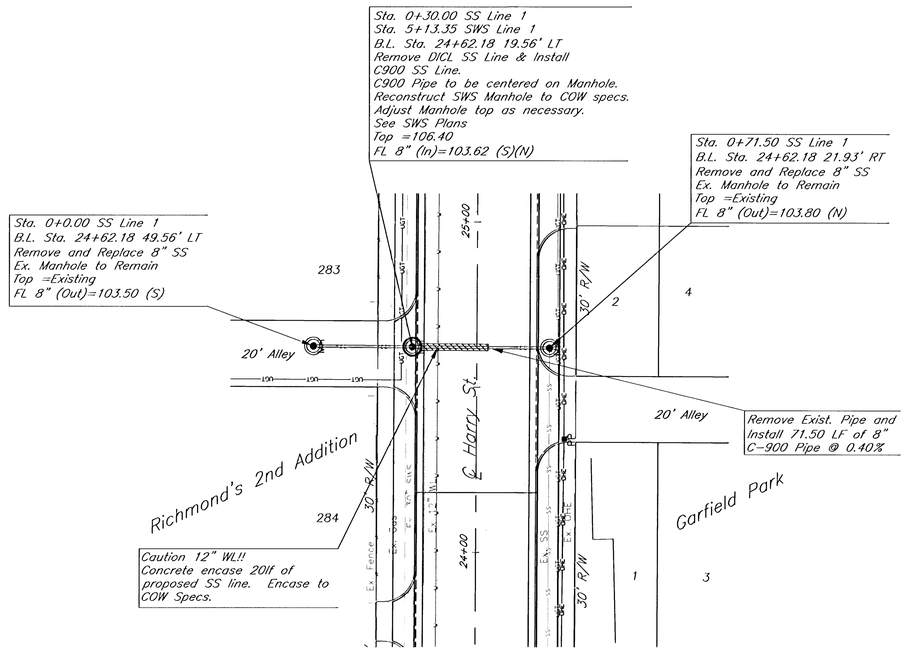


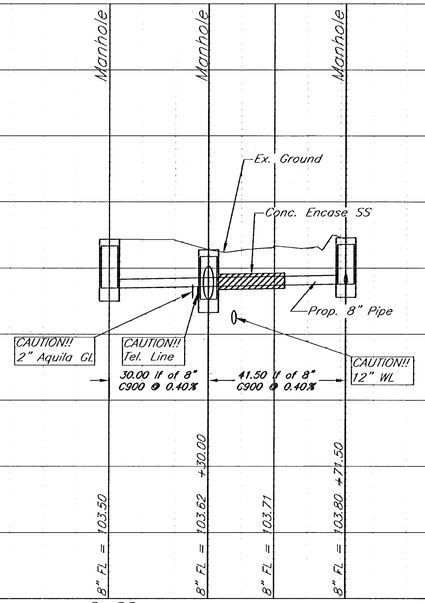

<u>Back Fill Note:</u>
Under proposed Pavement area, backfill trench with jetted sand fill. Cost to be subsidiary to pipe unit cost.

Vert. Scale
(IN FEET)
1 inch = 5 ft.

(IN FEET)
1 inch = 20 ft.

Harry Street Improvements
Sanitary Sewer Line 1
Wichita, KS

kemiller engineering
516 S. Market
Wichita, KS 67202
316/264-0242

PROJECT NUMBER 472-84001 OCA 706900

KEM NO.	FILE	DATE	SHEET
04050	SSPLAN1	2/2005	17
DESIGN	DRAWN	REVISED	OF
PB	JO	11/21/05	58