


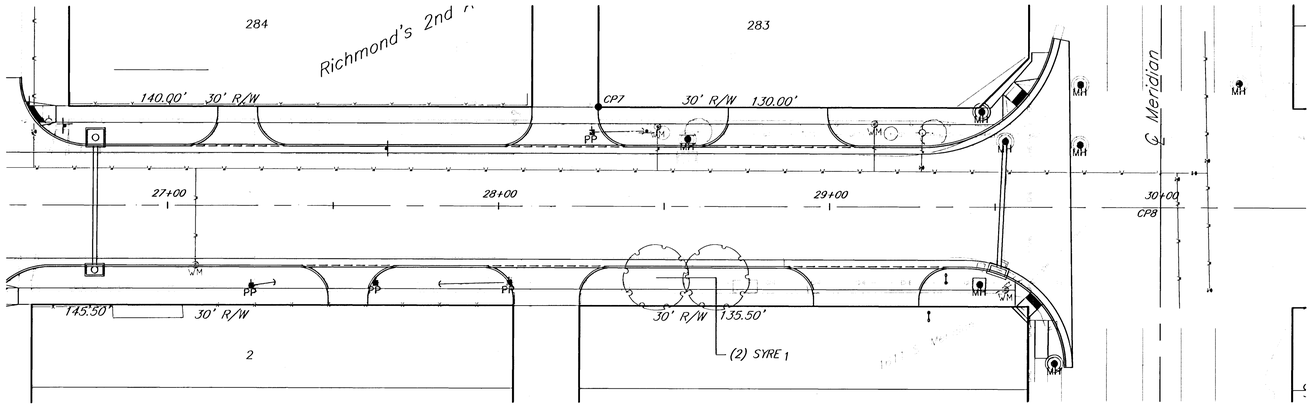

LANDWORKS *studio*

P.O. BOX 3783 OLATHE, KS 66063 913-780-6707

Harry Street, Meridian to K-42

Landscape Sta. 27+00 to 30+00

Wichita, KS

kemiller engineering

516 S. Market, Wichita, KS 67202 316/264-0242

PROJECT NUMBER 472-84001 OCA#706900

KEM. NO.	FILE	DATE	SHEET
04050	Landscape	2/05	58
DESIGN CM	DRAWN CM	REVISED 11/21/05	OF 58