Subdivision Bench Marks

No.	Street and Station	From Ct.	Description	Elevation
10	Triple Crown, Sta 2+97	13' Rt	Top of E curb of Triple Cronw at W end of N return Triple Crown Ct	

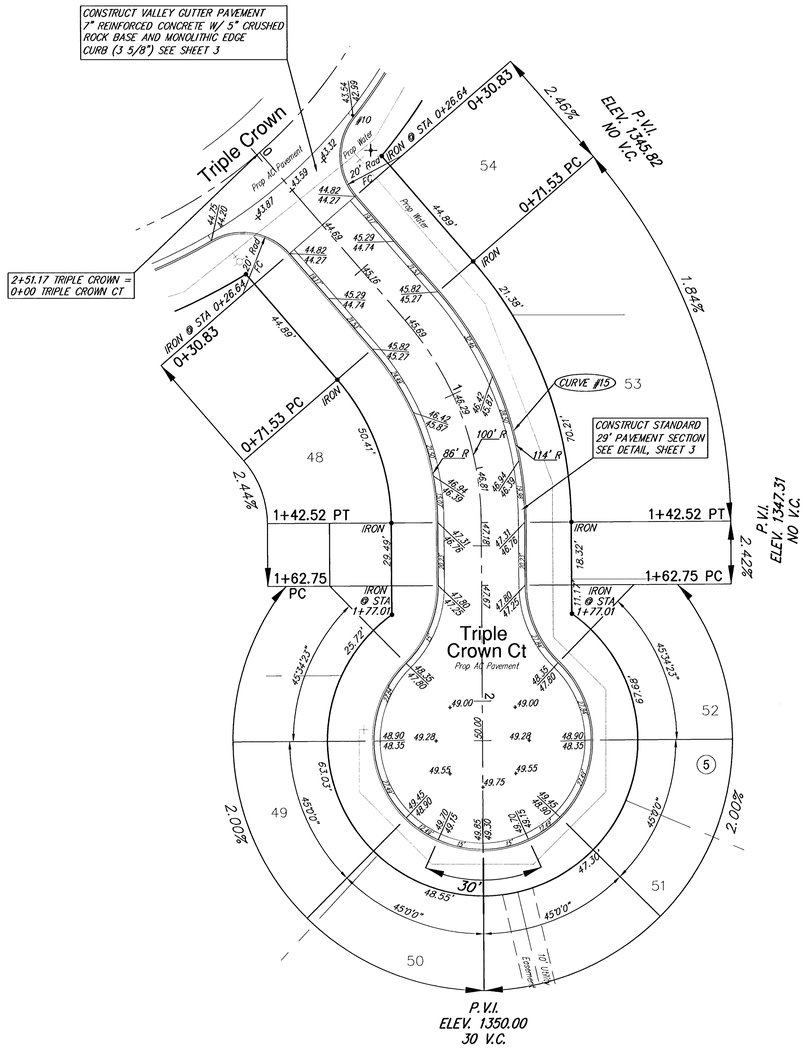

NOTE: FOR CURVE DATA
TABLES SEE SHEET 18

SCALE 1" = 20'
IRON = •

CONSTRUCT COMBINED ROLL
TYPE CURB AND GUTTER
(3 5/8") BOTH SIDES

SIERRA HILLS STREET IMPROVEMENTS
Triple Crown Ct
WICHITA, KANSAS

Ruggles & Bohm, P.A.
Engineering, Surveying, Land Planning
924 North Main
Wichita, Kansas 67203
www.rbkansas.com
(316) 264-8008
(316) 264-4621 fax
E-mail: info@rbkansas.com

DESIGN	CMB
DRAWN	EJG
REVIEW	
UTILITY	
DATE	Apr. 22, 2003
DRAWING FILE	Paving [Triple Crown Ct]
PROJECT NUMBER	472-83703
INV. JOB	22721
SHEET	17 OF 69