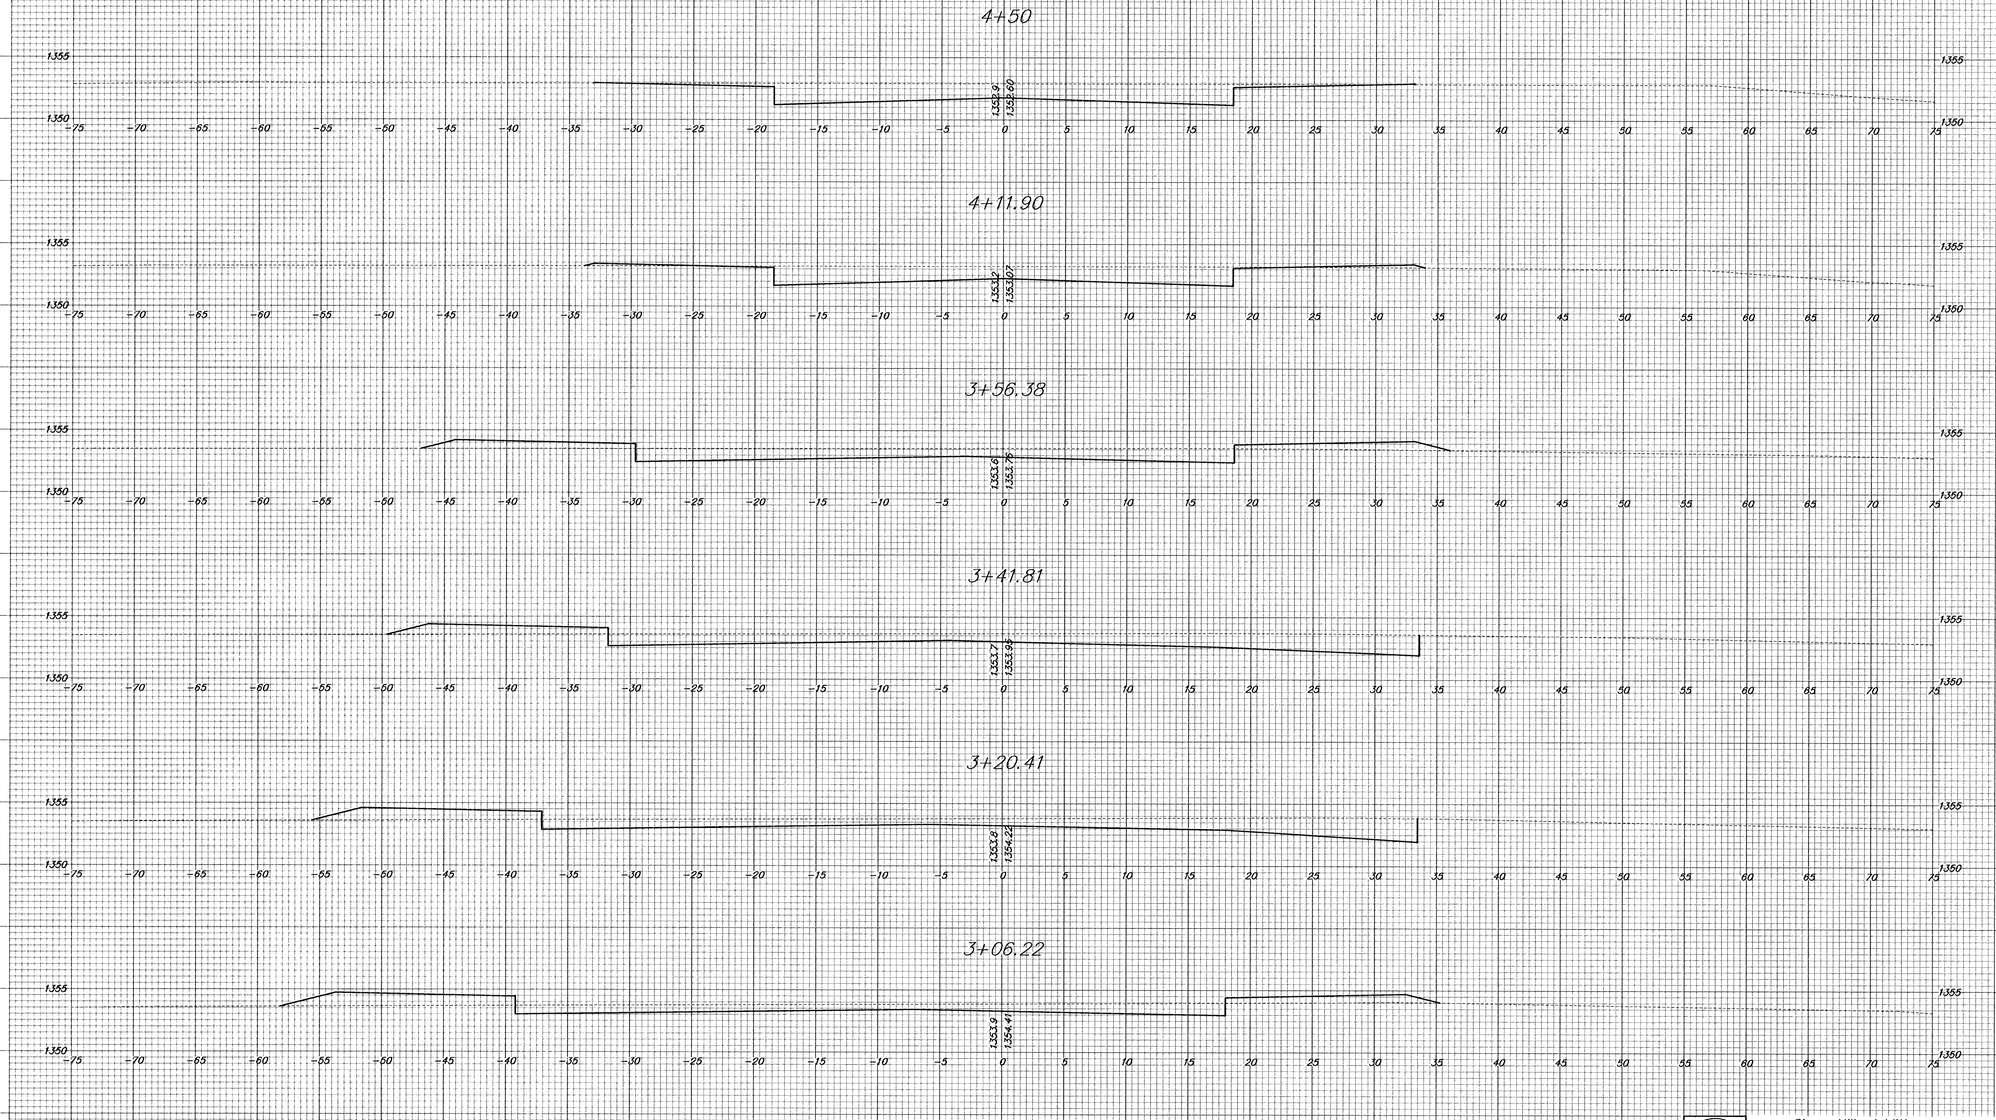

Sierra Hills Addition

Cherry Creek – Sierra Hills

3+08.22 – 4+50