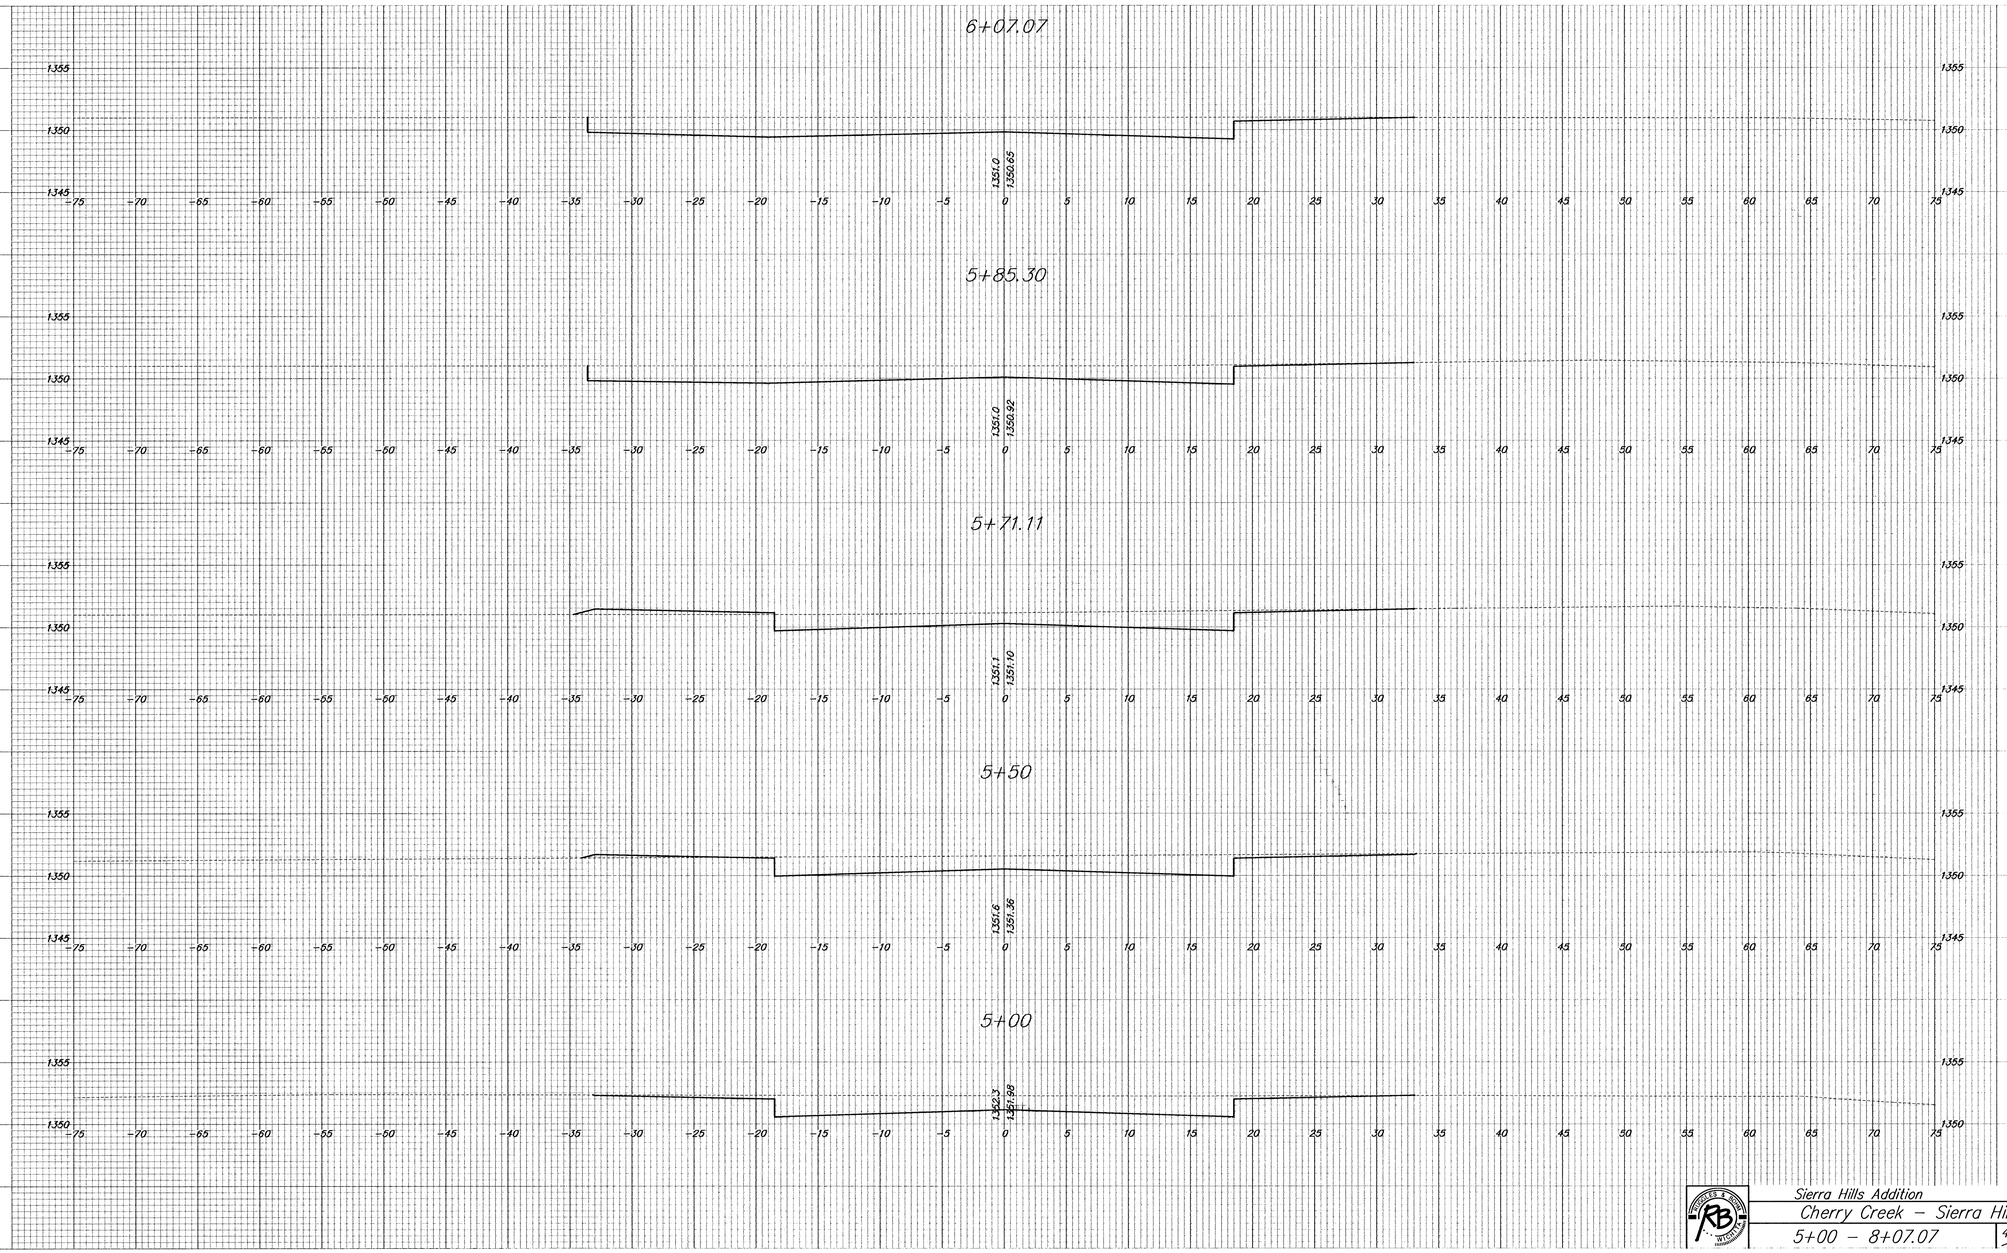


Sierra Hills Addition
Cherry Creek – Sierra Hills
5+00 – 8+07.07