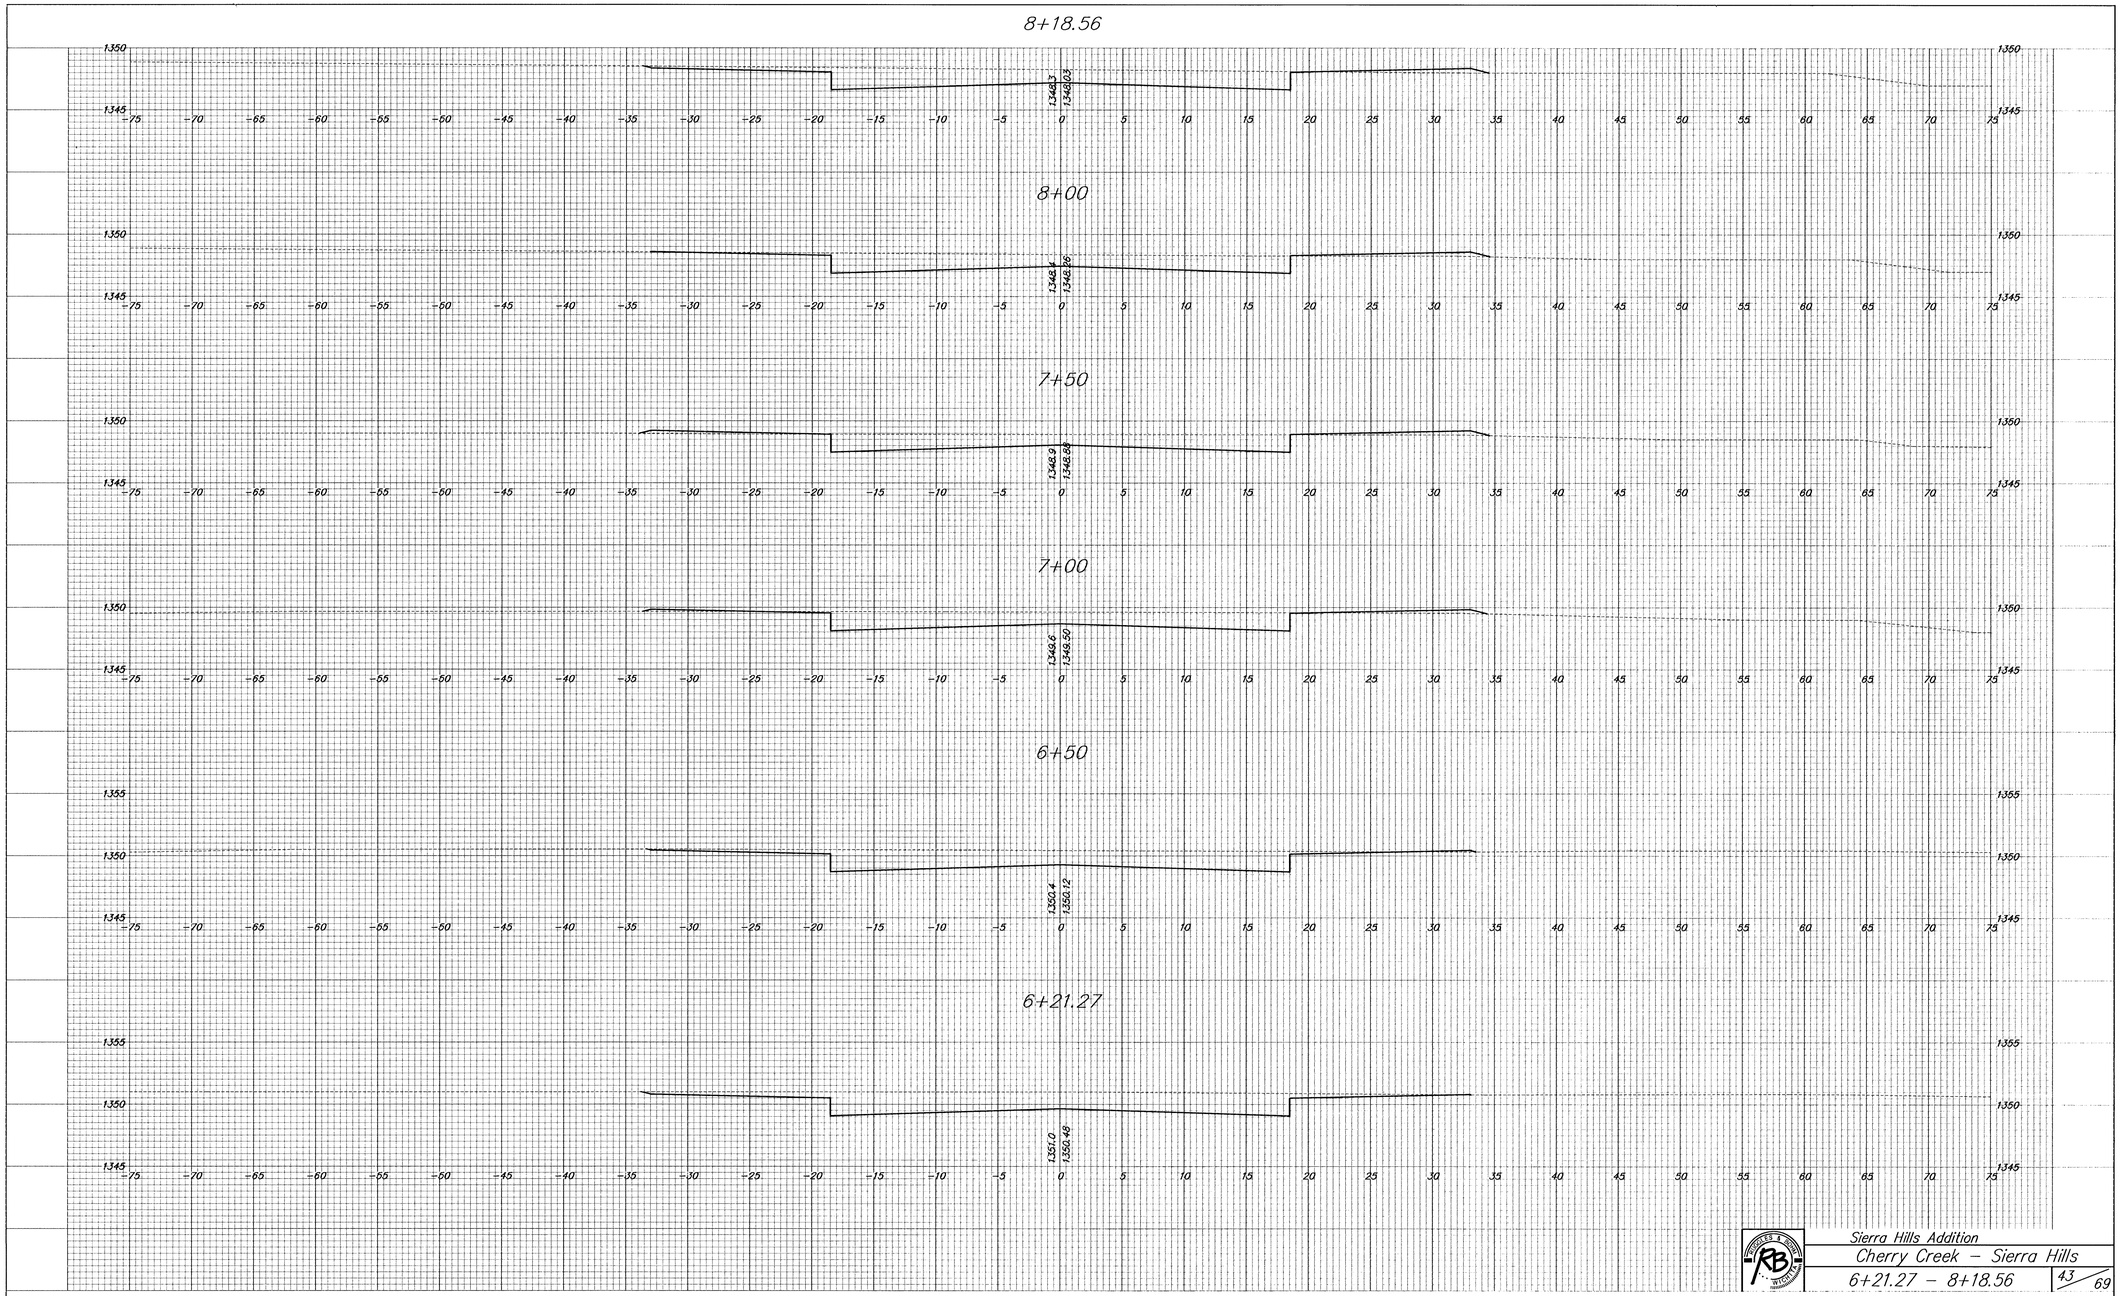


Sierra Hills Addition

Cherry Creek – Sierra Hills

6+21.27 – 8+18.56

43 / 69