


DSNR: BLB OPER: BUS SCALE: 1"=1.00

C:\2004\04688\000\X-SECS\oak creek pkwy ne lane\04688-000-C-5003 08-23-2005 08:35:05 am

NOTE BOOK	TOTAL	DATE
NO.	AREAS	CHECKED

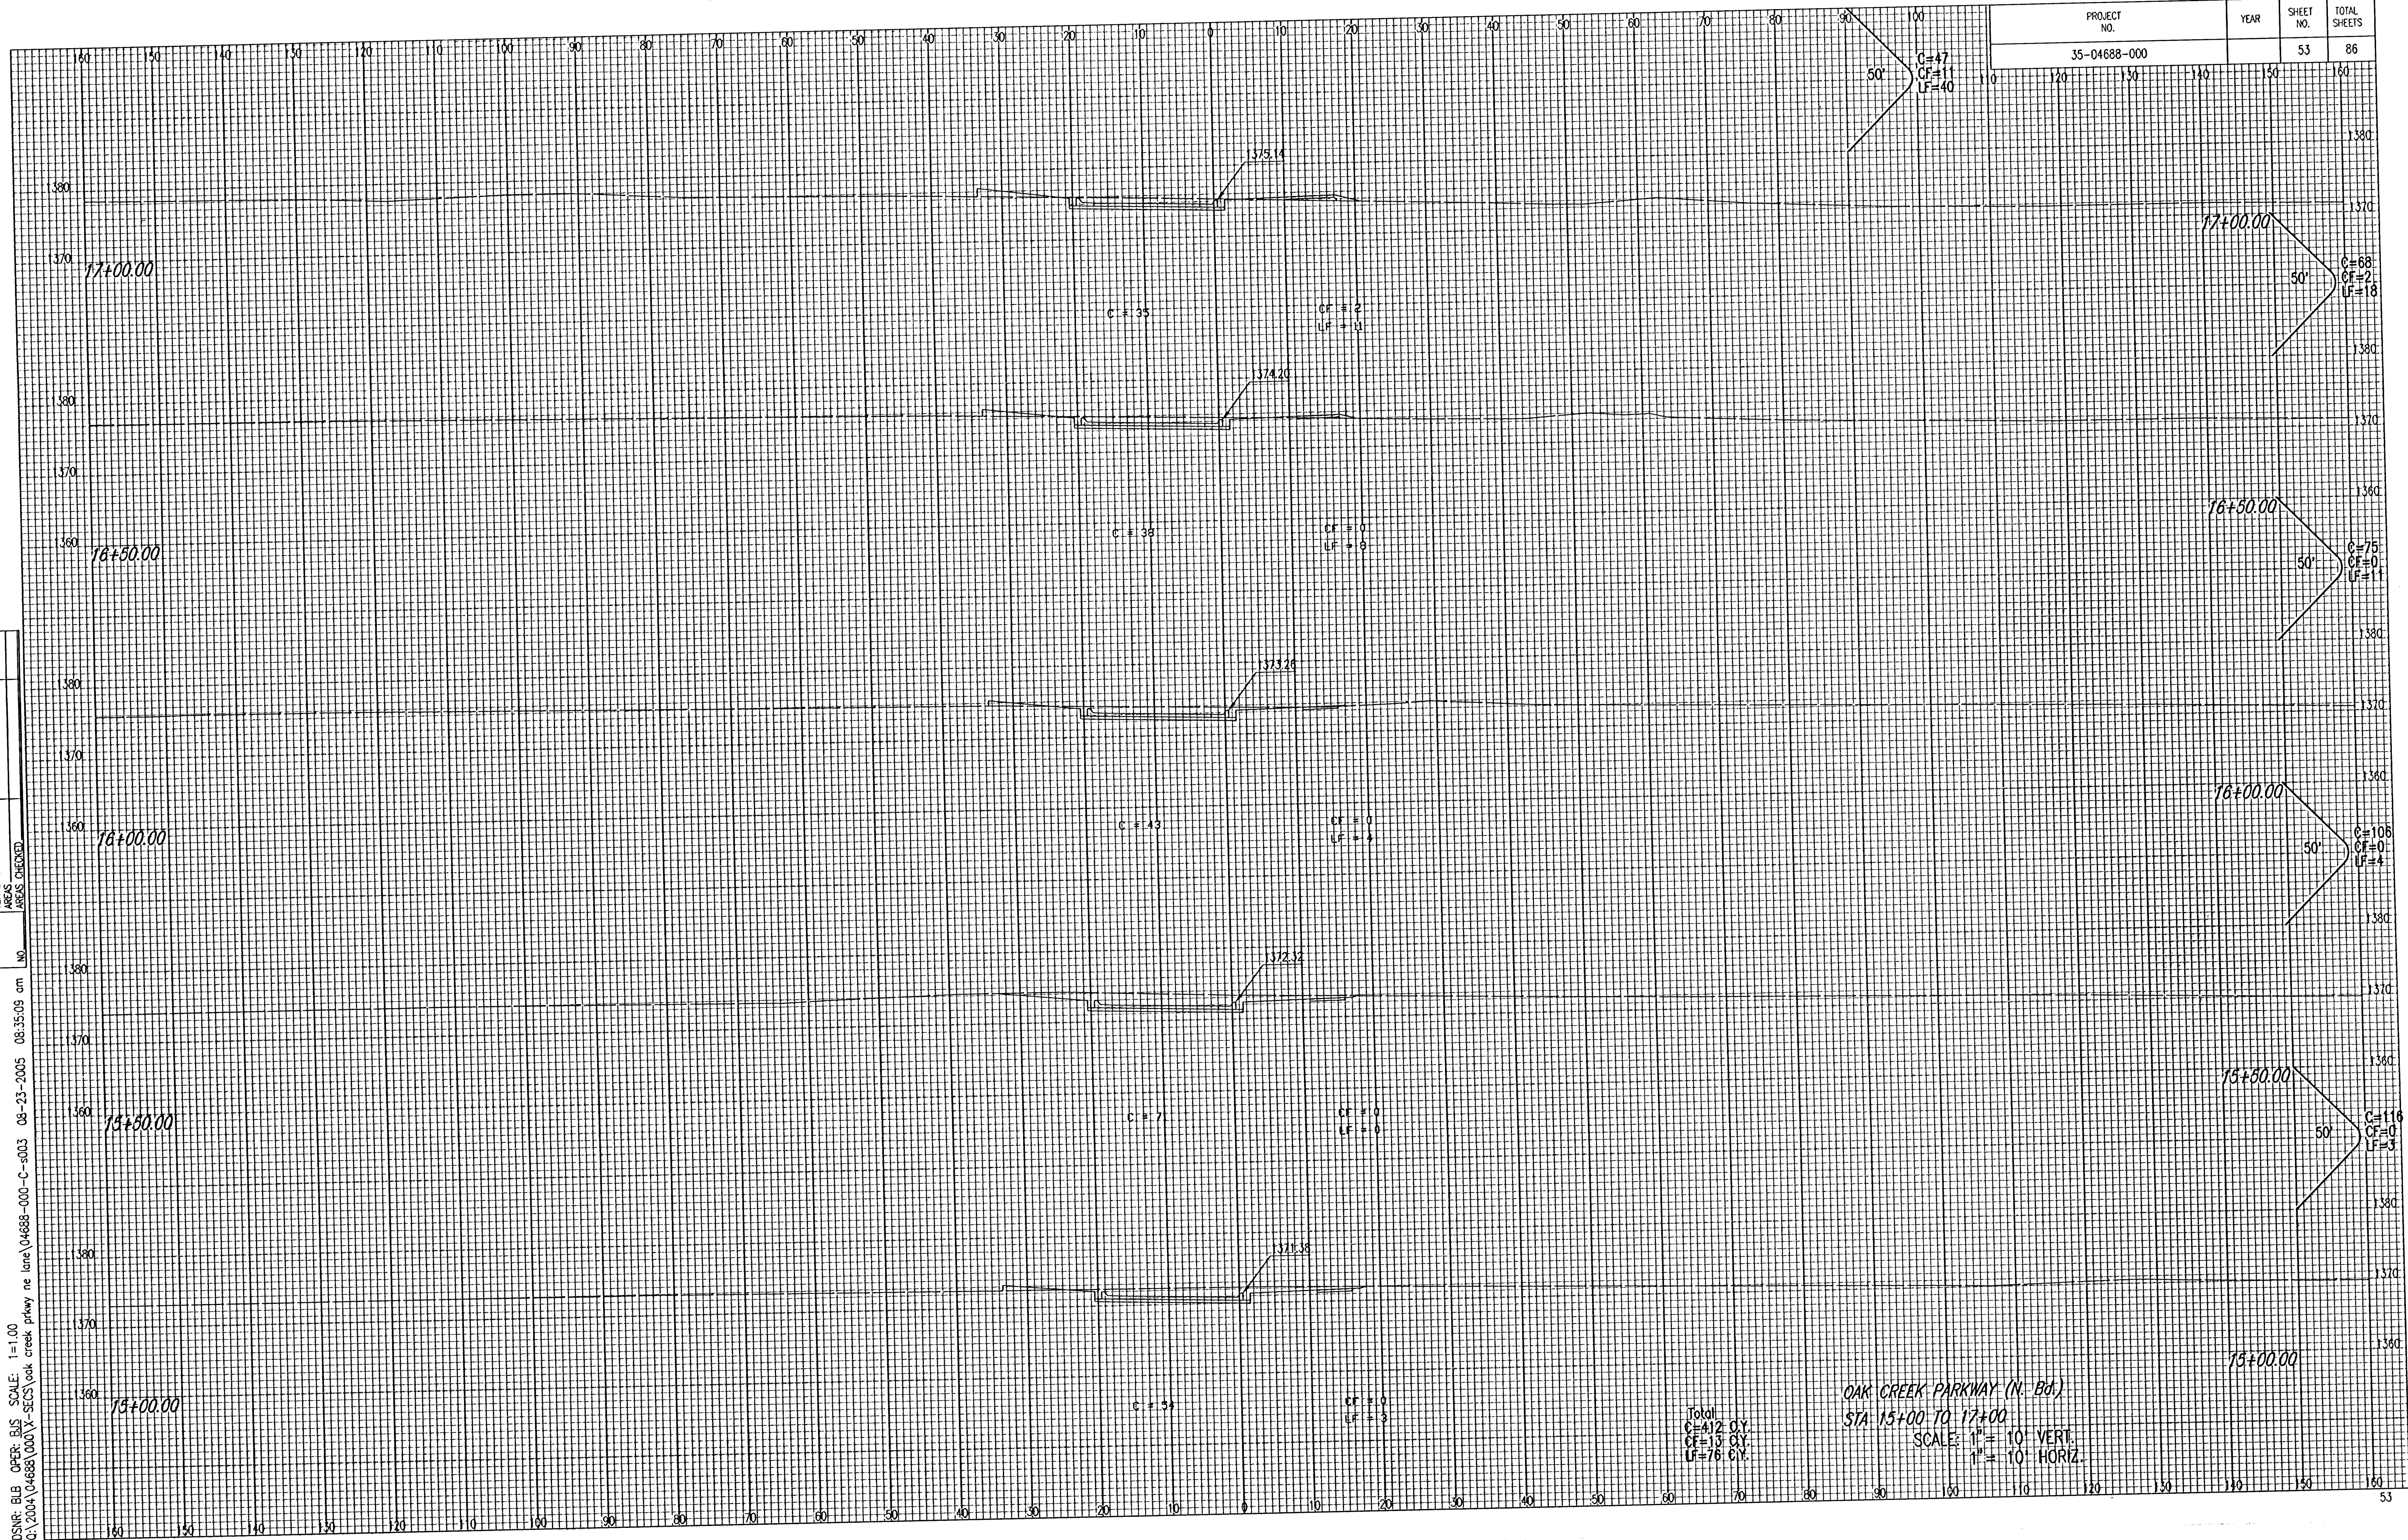

Total
C=412 CY
CF=13 CY
LF=76 CY

OAK CREEK PARKWAY (N. Bd.)
STA 15+00 TO 17+00
SCALE: 1"= 10' VERT.
1"= 10' HORIZ.