



PROJECT NO.	YEAR	SHEET NO.	TOTAL SHEETS
35-04688-000		65	86

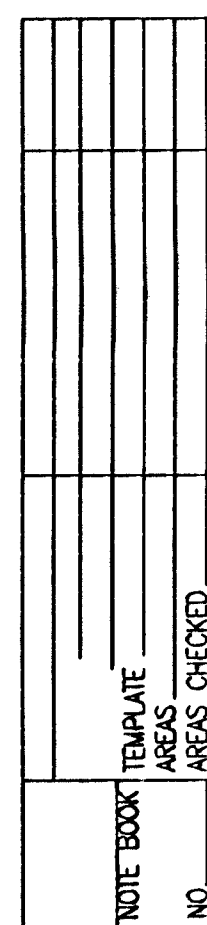

USNR: BLB OPER: BJS SCALE: 1=1.00
 Q:\2004\04688\000\X-SECS\oak creek prkwy sw lane\04688-000-C-s001 08-23-2005 08:23:30 am

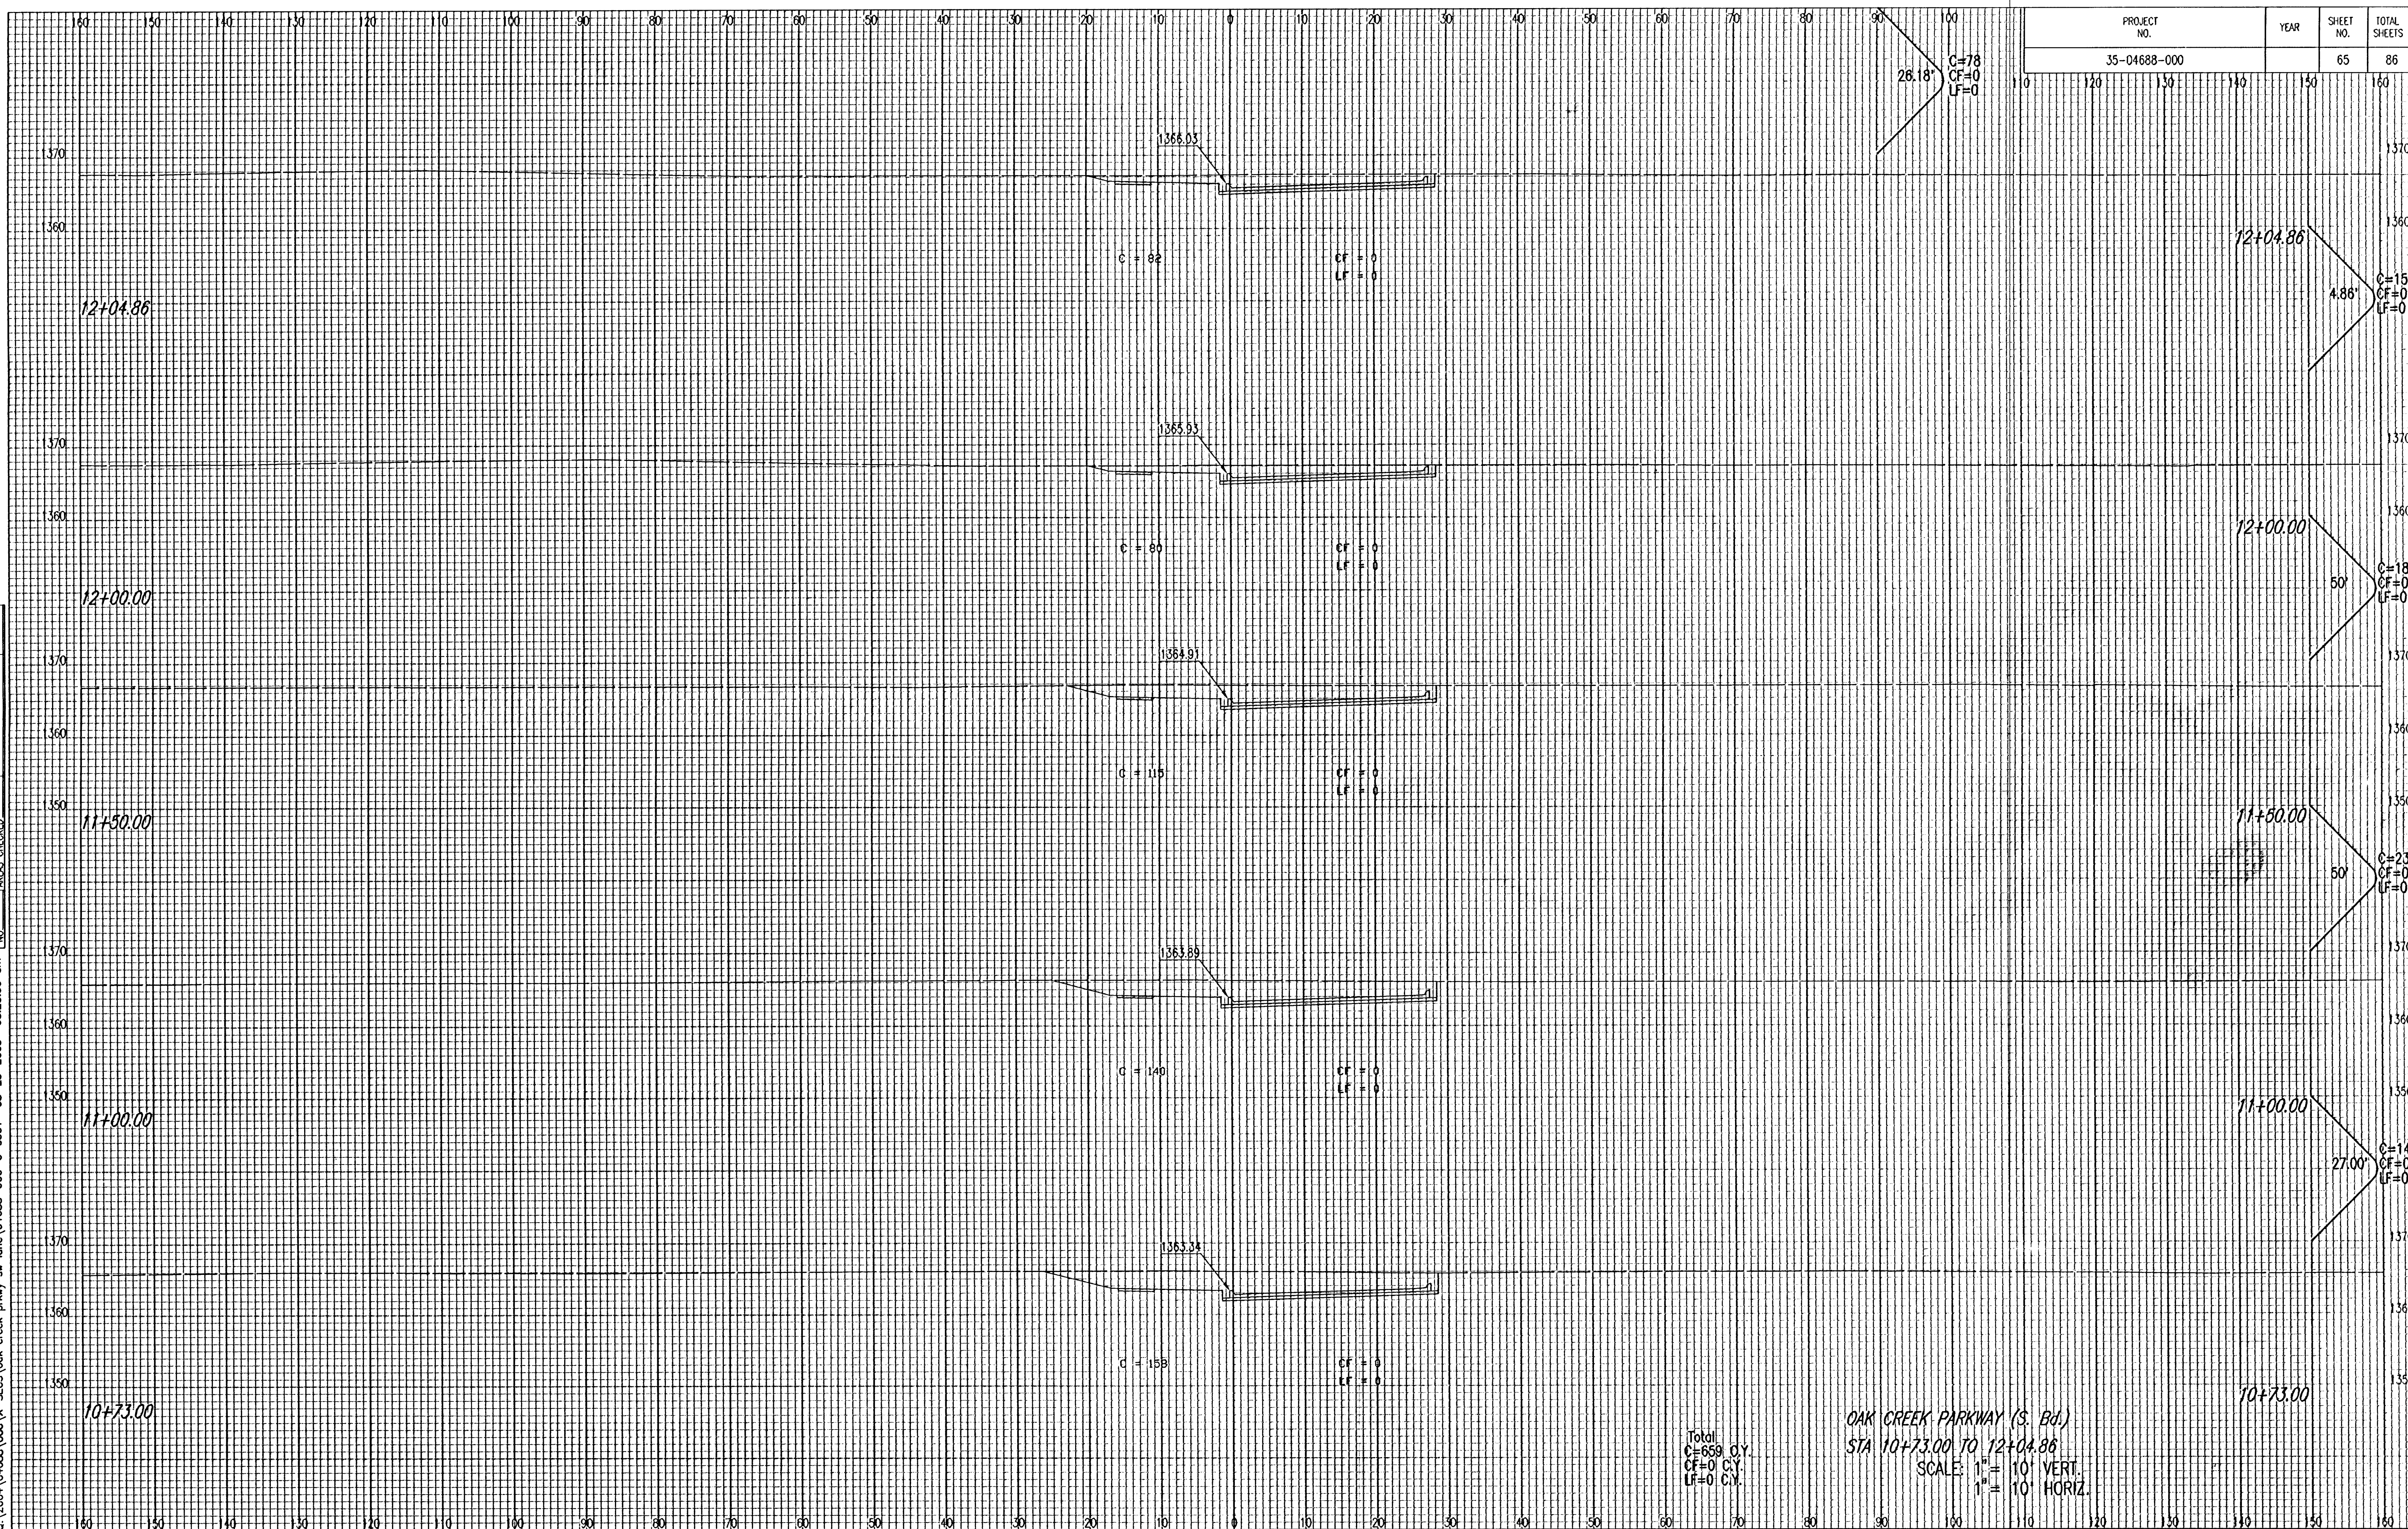

Total
C=659 O.Y.
CF=0 C.Y.
LF=0 C.Y.

OAK CREEK PARKWAY (S. Bd.)
STA 10+73.00 TO 12+04.86
SCALE: 1" = 10' VERT.
1" = 10' HORIZ.