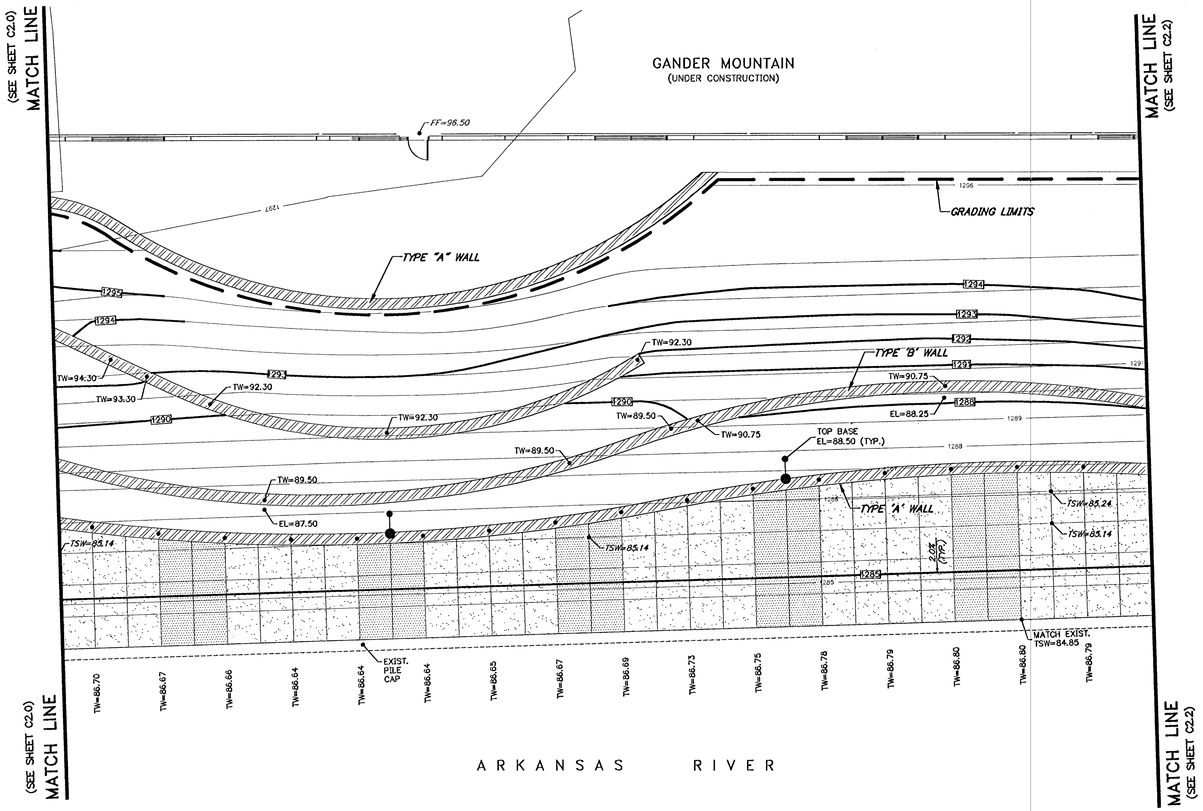

GRAPHIC SCALE

(IN FEET)
1 inch = 10 ft.

LEGEND

TW=1273.00	PROPOSED TOP OF WALL ELEVATION
EL=1273.00	PROPOSED SPOT ELEVATION
	PROPOSED LIGHT POLE & BASE
TSW=1273.00	PROPOSED TOP OF SIDEWALK ELEVATION
	PROPOSED RETAINING WALL

GossenLivingston
Architecture
420 South Emporia
Wichita, KS 67202
Tel: (316) 265-9367
Fax: (316) 265-5646
Email: architects@gl.com

© 2005 Gossen Livingston Associates, Inc.
The drawing and all information herein is the exclusive property of Gossen Livingston Associates, Inc. and is not to be copied or used in any way without the express written consent of Gossen Livingston Associates, Inc. All drawings, specification, ideas, designs and arrangements appearing herein constitute the original and unpublished Work of:

Gossen Livingston Associates, Inc.

Johnson & Associates, Inc.
100 E. California Ave. - Third Floor
Oklahoma City, OK 73104
(405) 235-8075 FAX (405) 235-8078
Certificate of Authorization #E-1128 EXP. DATE: 12-31-2005

TIMOTHY W. JOHNSON
LICENSED
10489
KANSAS
PROFESSIONAL ENGINEER

WICHITA WATERWALK

PUBLIC IMPROVEMENTS PHASE 1A

Mark	Date:	Description

RIVER EDGE SIDEWALK GRADING PLAN

Job No.	
Date	06-16-05
Drawn	B.C.
Checked	P.B.

C2.1
OF
7
Dwg. 8 of 23