
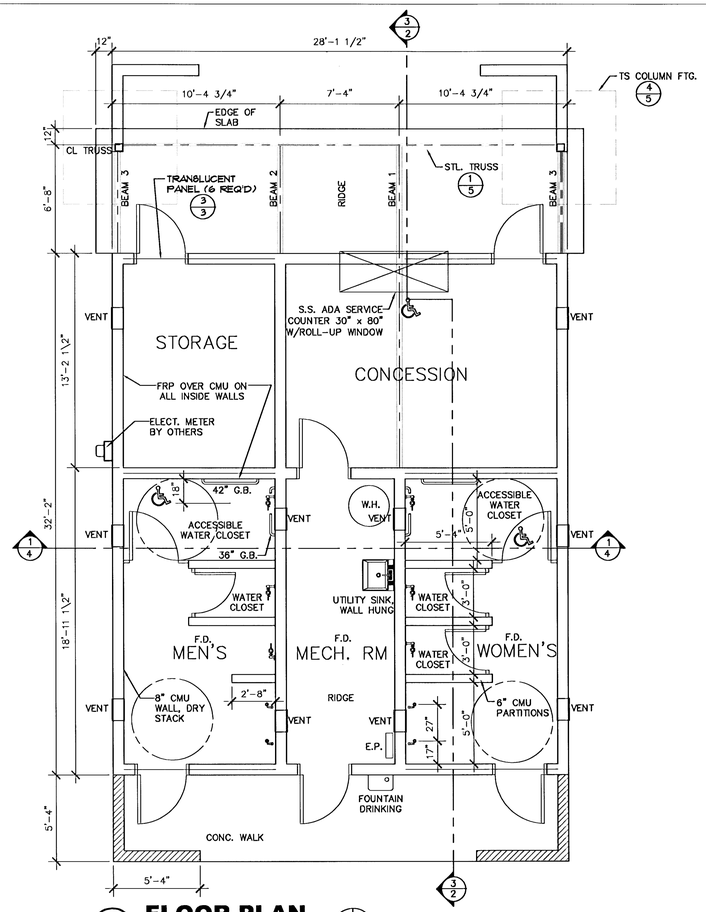


A FLOOR PLAN


0' 2' 4' 6' 1/4"=1'-0"

N

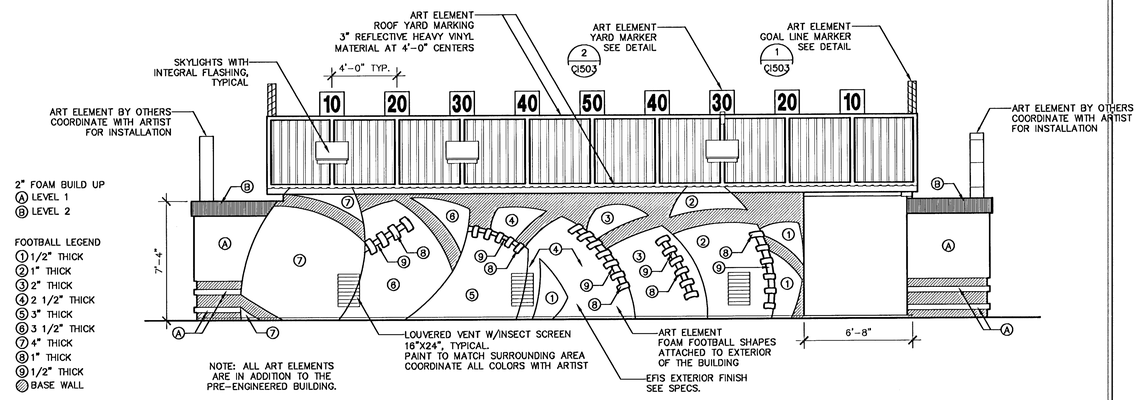


C WEST ELEVATION

0' 2' 4' 6' 1/4"=1'-0"

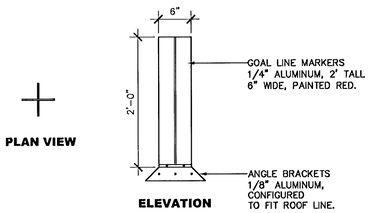


1 GOAL LINE MARKER

0' 6" 1' 1"=1'-0"

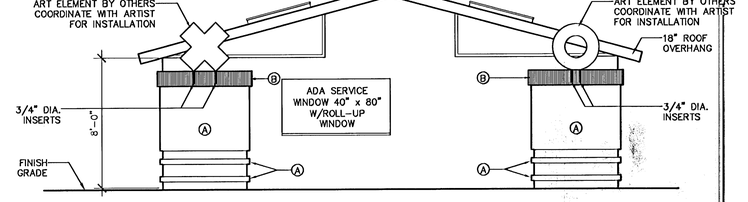


D SOUTH ELEVATION

0' 2' 4' 6' 1/4"=1'-0"

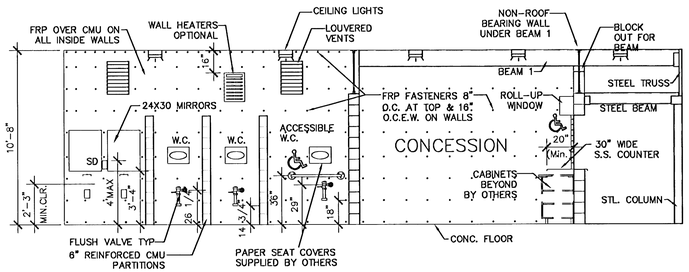

B INTERIOR SECTION

0' 2' 4' 6' 1/4"=1'-0"

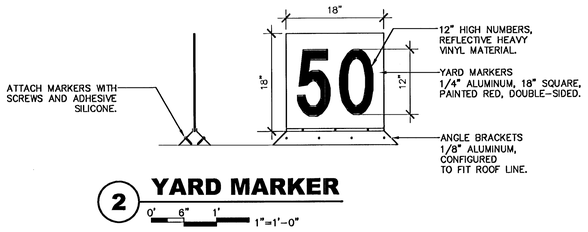

2 YARD MARKER

0' 6" 1' 1"=1'-0"

GENERAL NOTE:

1. THE ARTIST CONSULTANT WILL BE AVAILABLE TO BE ON SITE TO DIRECT PLACEMENT OF FOAM SHAPES AND OTHER ART ELEMENTS.

GossenLivingston Architecture
450 South Coyote Wichita, KS 67202
tel [316] 265-6361
fax [316] 265-3646

M.K.E.C.
411 N. WEBB ROAD
WICHITA, KS. 67206
(316) - 684-9800

GROVE PARK IMPROVEMENTS
PROJECT NAME

CONCESSION/RESTROOM BLDG DETAILS
SHEET TITLE

SRB	LES	TOM
DESIGN BY:	DRAWN BY:	CHECKED BY:
OCTOBER 2001	1003.010	C1603 / 50
DATE	JOB NO.	SHEET/OF