

GROVE PARK IMPROVEMENTS
STORM WATER SEWER PLANS
LINE 1, LINE 2 & LINE 3

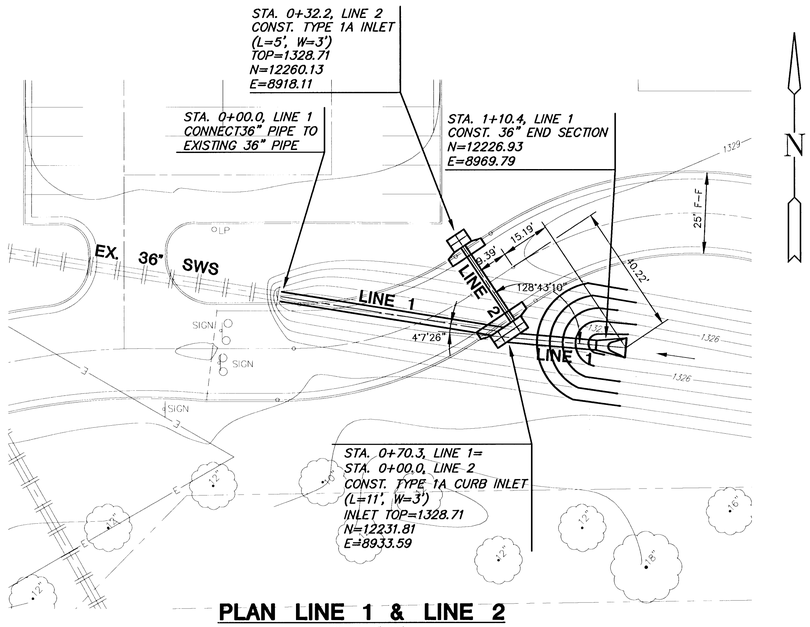

PLAN LINE 1 & LINE 2

SCALE: 1"=20'

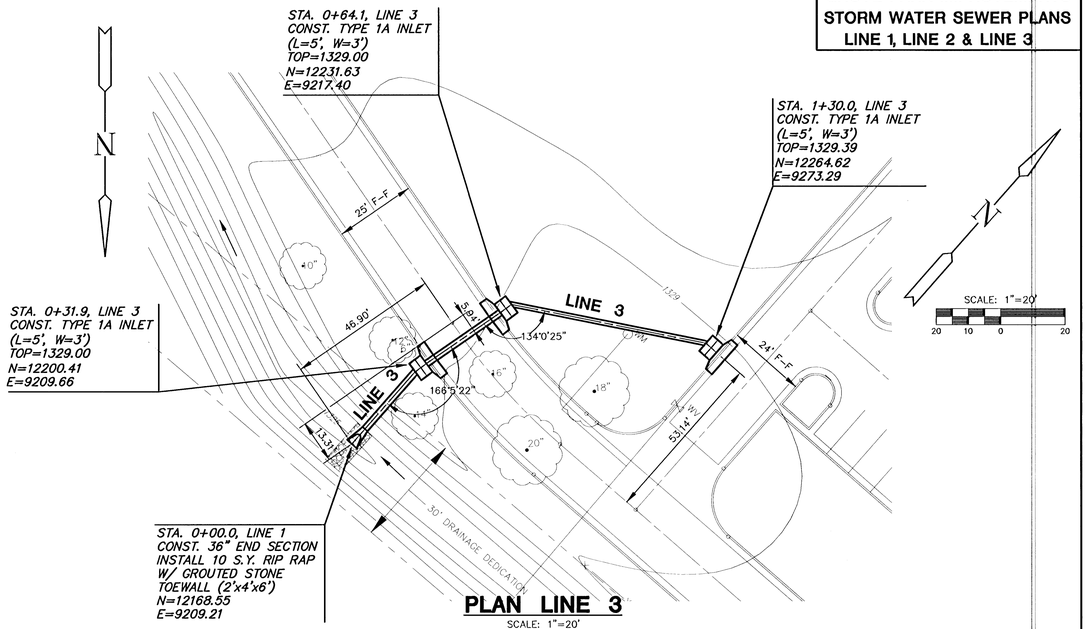


PLAN LINE 3

SCALE: 1"=20'


PROFILE LINE 1

SCALE: HORIZ. 1"=20'
SCALE: VERT. 1"=5'

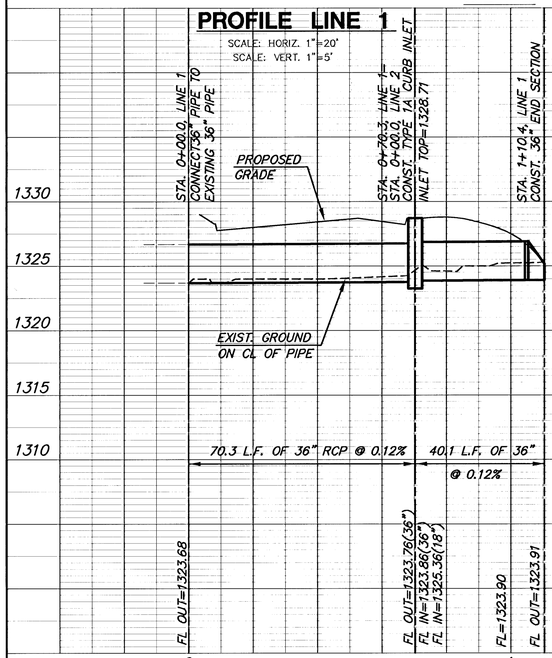


PROFILE LINE 2

SCALE: HORIZ. 1"=20'
SCALE: VERT. 1"=5'

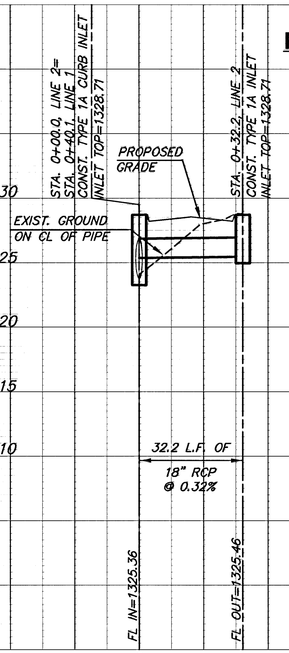

PROFILE LINE 3

SCALE: HORIZ. 1"=20'
SCALE: VERT. 1"=5'

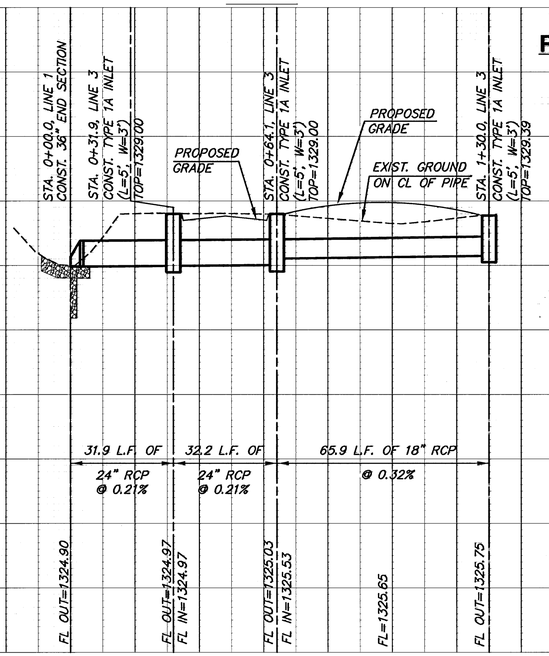

CU402
OF 60
0106001

G:\CIVIL\01060\DWG\SWS\0106001.DWG

G:\CIVIL\01060\DWG\SWS\0106001.DWG Mon Oct 25 15:42:50 2021