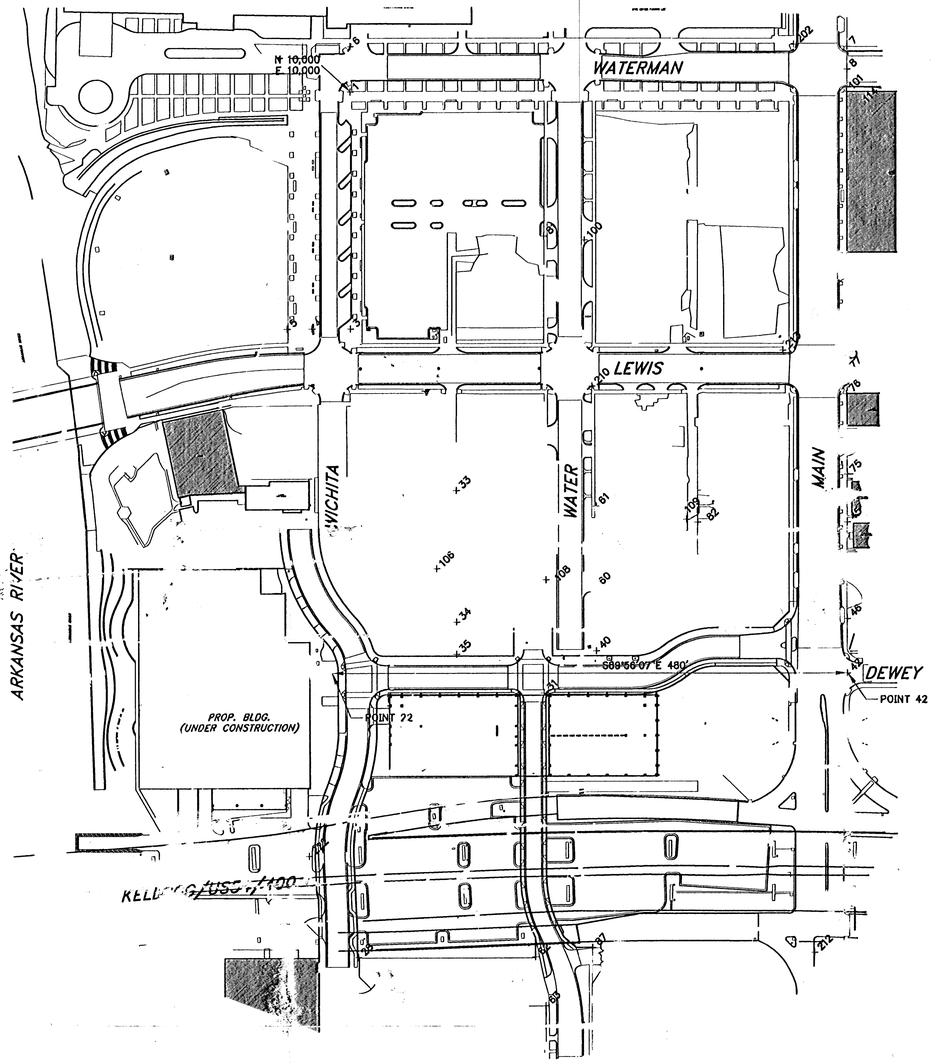

GRAPHIC SCALE

100 0 50 100 200

(IN FEET)
1 inch = 100 ft.

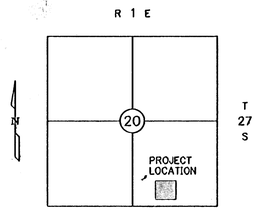

LOCATION MAP

Original Bench Mark:
Source: City of Wichita, NGS 1982

Bench Mark #1
Elevation: 1317.08 Feet
Description: Located 10.4 feet South of the Northwest Corner of the old union train station, 2.3 feet east of the east rail of the track, 2.3 feet above the ground, 3.5 rails south of the centerline of the Douglas Avenue viaduct, set vertically in the West wall of the Building.
Object: Found Brass Monument stamped "A-237--1934".

Project Site Control

Point	Northing	Easting	Elevation	Description
1	10000.000	10000.000	1296.88	Cut x
3	9830.128	10000.249	1297.31	Cut x
4	9830.074	9940.287	N/A	Cut x
5	9830.048	9901.825	N/A	#4 Mid Kansas Cap
6	10069.918	10000.047	N/A	Cut x
7	10069.688	10770.251	N/A	2" Open End Iron Pipe
8	10034.559	10770.139	N/A	Metal in Thimble
9	10034.302	11072.768	N/A	Conc Nail in Shiner
10	10034.235	11122.776	N/A	#4 Bailey Cap
28	9332.805	10011.332	N/A	Cut x
33	9380.228	10164.195	N/A	1" Open End Iron Pipe
34	9175.526	10164.369	N/A	1" Open End Iron Pipe
35	9125.534	10164.378	N/A	1" Open End Iron Pipe
40	9130.423	10380.603	N/A	1" Open End Iron Pipe
42	9095.088	10770.317	N/A	#4 Mid Kansas Cap in Thimble
43	9094.803	11072.393	N/A	Cut x
44	9094.688	11142.664	N/A	#4 Mid Kansas Cap in Thimble
45	9328.722	10770.296	N/A	Cut x
46	9180.028	10770.289	N/A	#4 Mid Kansas Cap
47	9179.968	10874.518	N/A	#4 LS#39 Cap
48	9241.681	10909.131	N/A	Cut x
49	9279.590	10928.143	N/A	1.5" Open End Iron Pipe
50	9129.930	10879.922	N/A	#4 LS#39 Cap
51	9129.957	10979.951	N/A	#4 MKEC Cap
52	9129.834	10935.862	N/A	#4 MKEC Cap
53	9094.192	11146.357	N/A	Cut x
54	9094.378	11151.419	N/A	1" Open End Iron Pipe in Thimble
55	9094.342	11107.34[illegible]	N/A	Cut x
56	8760.528	11472.074	N/A	#4 MKEC Cr
57	[illegible]37.237	11517.333	N/A	Thimble
60	9230.287	10384.491	N/A	Open End [illegible]
61	9355.132	10380.248	N/A	1" Open End Iron Pipe
62	8653.340	10288.011	N/A	1" Closed End Iron Pipe
63	8576.699	10302.052	N/A	#3 Bar
75	9404.578	10770.162	N/A	Cut x
76	9529.323	10769.115	N/A	Cut x
77	9564.334	10770.096	N/A	#4 Mid Kansas Cap in Thimble
78	9599.163	11072.777	N/A	Cut x
79	9564.178	11142.742	N/A	1.75" Bar in Conc in Thimble
81	9775.114	10299.958	N/A	1" Open End Iron Pipe
82	9329.951	10538.224	N/A	#8 Bar
83	9279.531	11072.757	N/A	#4 Baughman Cap
84	9329.273	11072.455	N/A	1.5" Open End Iron Pipe
85	9329.640	10909.880	N/A	#4 MKEC Cap
86	9329.568	10925.984	N/A	1.5" Open End Iron Pipe
87	8668.255	10373.982	N/A	#3 Broken Cap
88	9689.413	10909.740	N/A	Cut x
100	9769.294	10362.423	1297.34	BM Cut x
101	10000.034	10769.525	1298.80	BM Cut x
108	9258.327	10133.787	1296.41	BM Mag Nail in Parking Stripe
150	[illegible]0000.000	10[illegible]0.000	1[illegible]	Cut x
109	9334.438	10521.089	1298.47	BM Mag Nail
114	10000.034	10769.525	1298.80	BM
202	10072.836	10687.890	1298.72	BM Cut x
210	9541.655	10373.782	N/A	Cut x
212	8660.201	10718.888	N/A	60d Nail CP
213	9597.261	10870.795	N/A	Cut x
214	8756.533	11248.260	N/A	60d Nail CP

GossenLivingston
Architecture
420 South Emporia
Wichita, KS 67202
Tel: (316) 265-9387
Fax: (316) 265-5646
Email: architects@gl.com

© 2004 Gossen Livingston Associates, Inc.
The drawing and all information herein is the exclusive property of Gossen Livingston Associates, Inc. and is not to be copied or used in any way without the express written consent of Gossen Livingston Associates, Inc. All drawings, specification, ideas, designs and arrangements appearing herein constitute the original and unpublished Work of:
Gossen Livingston Associates, Inc.

JOHNSON & ASSOCIATES
Johnson & Associates, Inc.
100 E. California Ave. - Third Floor
Oklahoma City, OK 73104
(405) 235-8075 FAX (405) 235-8078
Certificate of Authorization #E-1128 EXP. DATE: 12-31-2006

CITY OF WATERWALK

PUBLIC IMPROVEMENTS PHASE 2 PACKAGE 1

Mark	Date:	Description

PROJECT CONTROL

Job No.
Date 12-09-05
Drawn BC
Checked FB

3.0 OF 1

Dwg. 3 of 24

ALL DRAWINGS, DESIGNS AND PLANS AS INSTRUMENTS OF SERVICE ARE AND SHALL REMAIN THE PROPERTY OF GOSSEN LIVINGSTON ASSOCIATES, INC. AND JOHNSON & ASSOCIATES, INC. AND WERE CREATED FOR USE ON THIS PROJECT. NONE OF THE DRAWINGS, DESIGNS AND PLANS MAY BE USED BY ANY PERSON OR ENTITY FOR ANY OTHER CONSTRUCTION OR FOR ANY OTHER PURPOSE WITHOUT THE WRITTEN CONSENT OF GOSSEN LIVINGSTON ASSOCIATES, INC. AND JOHNSON & ASSOCIATES, INC.

H:\2215\2215 Ph 2\2215011 Ph 2 Utilities\2215011-03.dwg, 3.0 1/29/2005 10:47:47 AM 1:1 Yoshimi