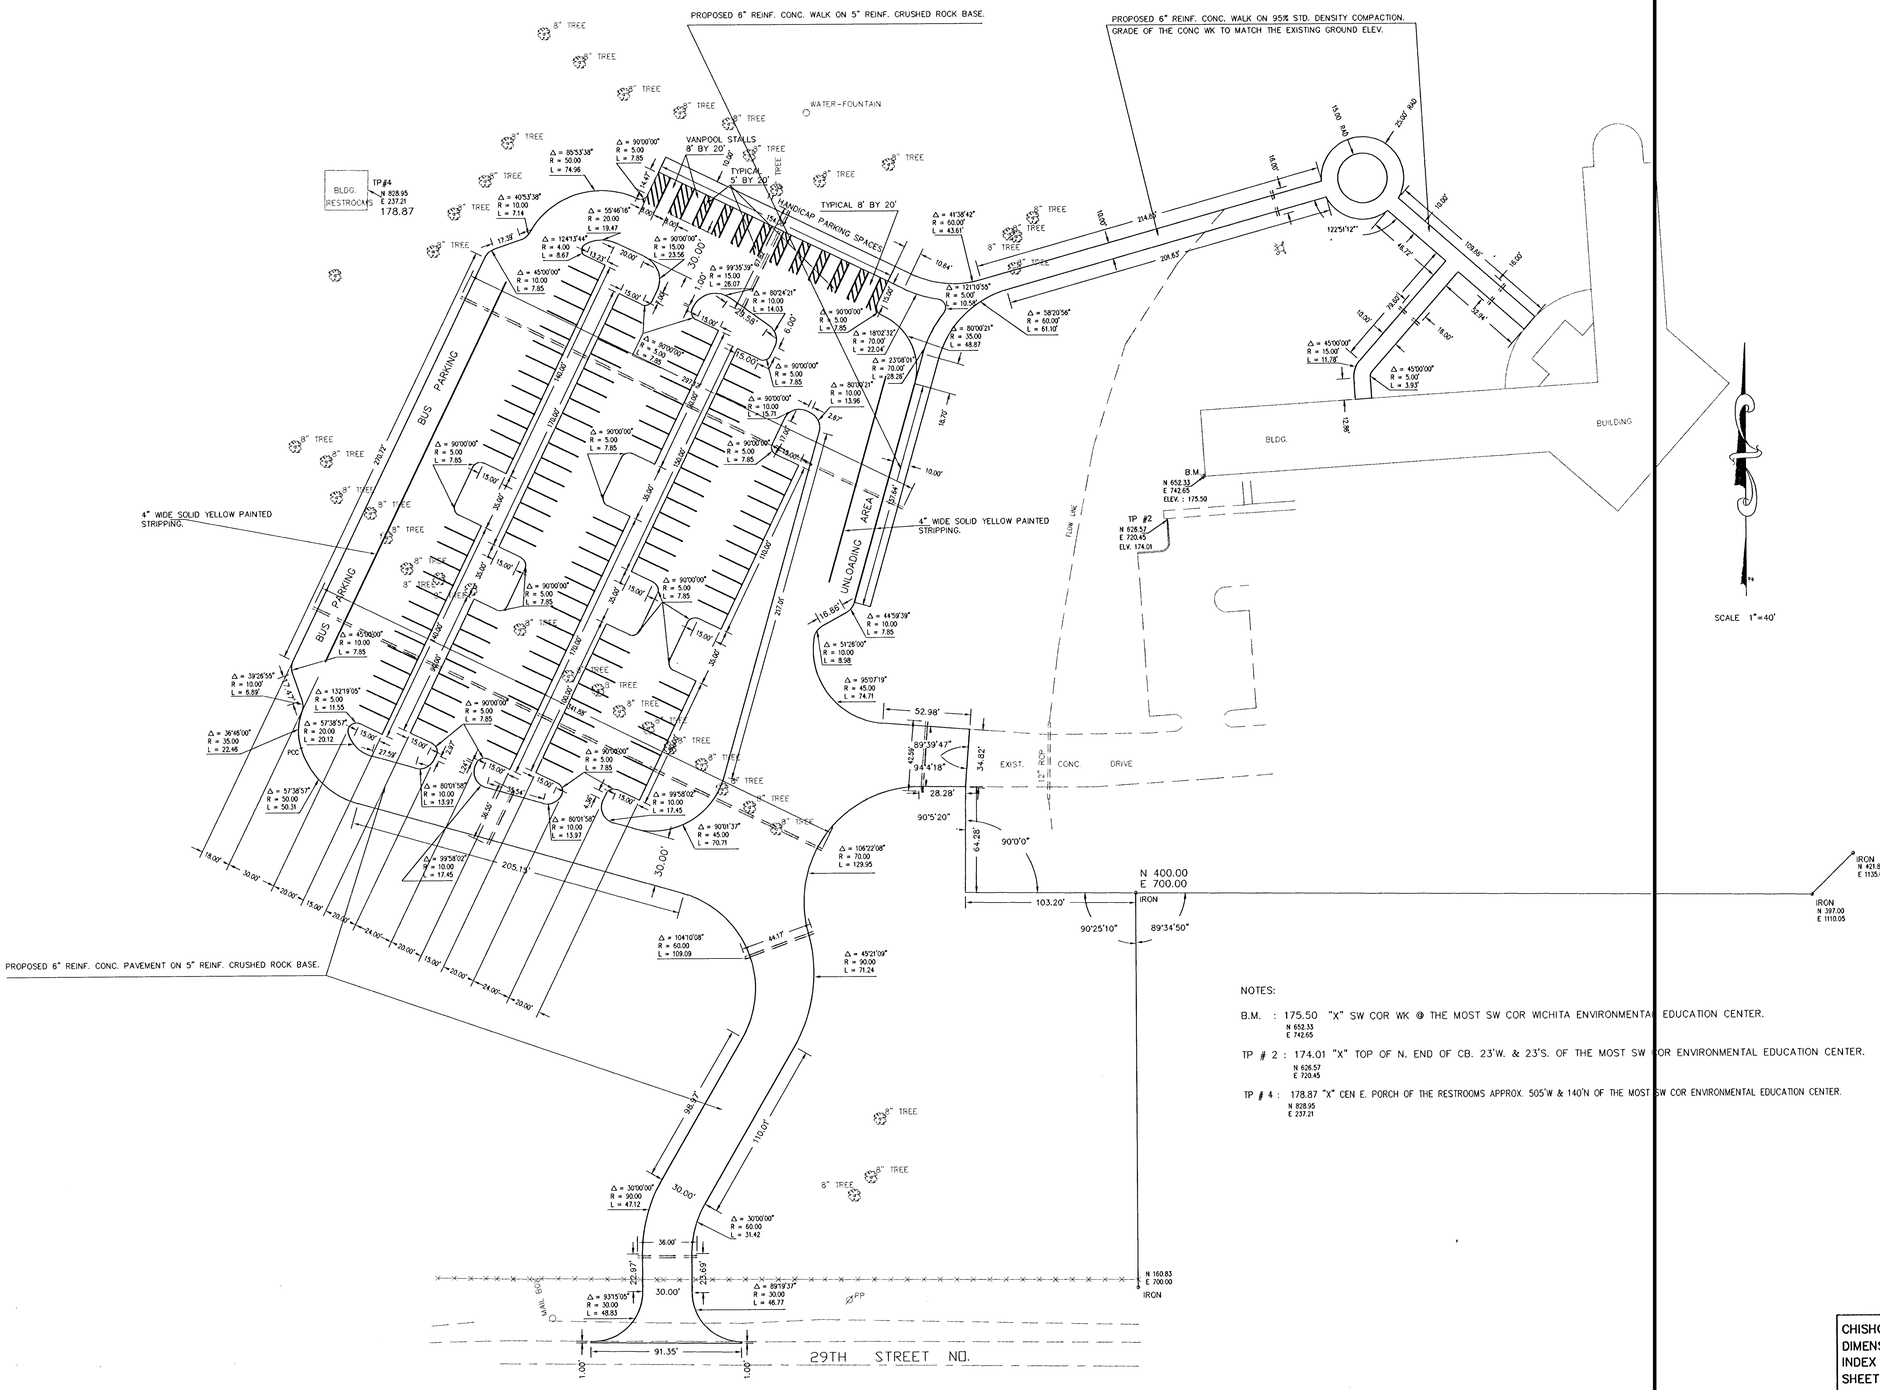


NOTES:

B.M. : 175.50 "X" SW COR WK @ THE MOST SW COR WICHITA ENVIRONMENTAL EDUCATION CENTER.
N 652.33
E 742.65

TP # 2 : 174.01 "X" TOP OF N. END OF CB. 23'W. & 23'S. OF THE MOST SW COR ENVIRONMENTAL EDUCATION CENTER.
N 628.57
E 720.45

TP # 4 : 178.87 "X" CEN E. PORCH OF THE RESTROOMS APPROX. 505'W & 140'N OF THE MOST SW COR ENVIRONMENTAL EDUCATION CENTER.
N 828.95
E 237.21

CHISHOLM PARK PARKING LOT
DIMENSIONS & CURVE DATA
INDEX # 785501
SHEET 4 OF 5
DRAWN: B.R. DESIGN: B.R.