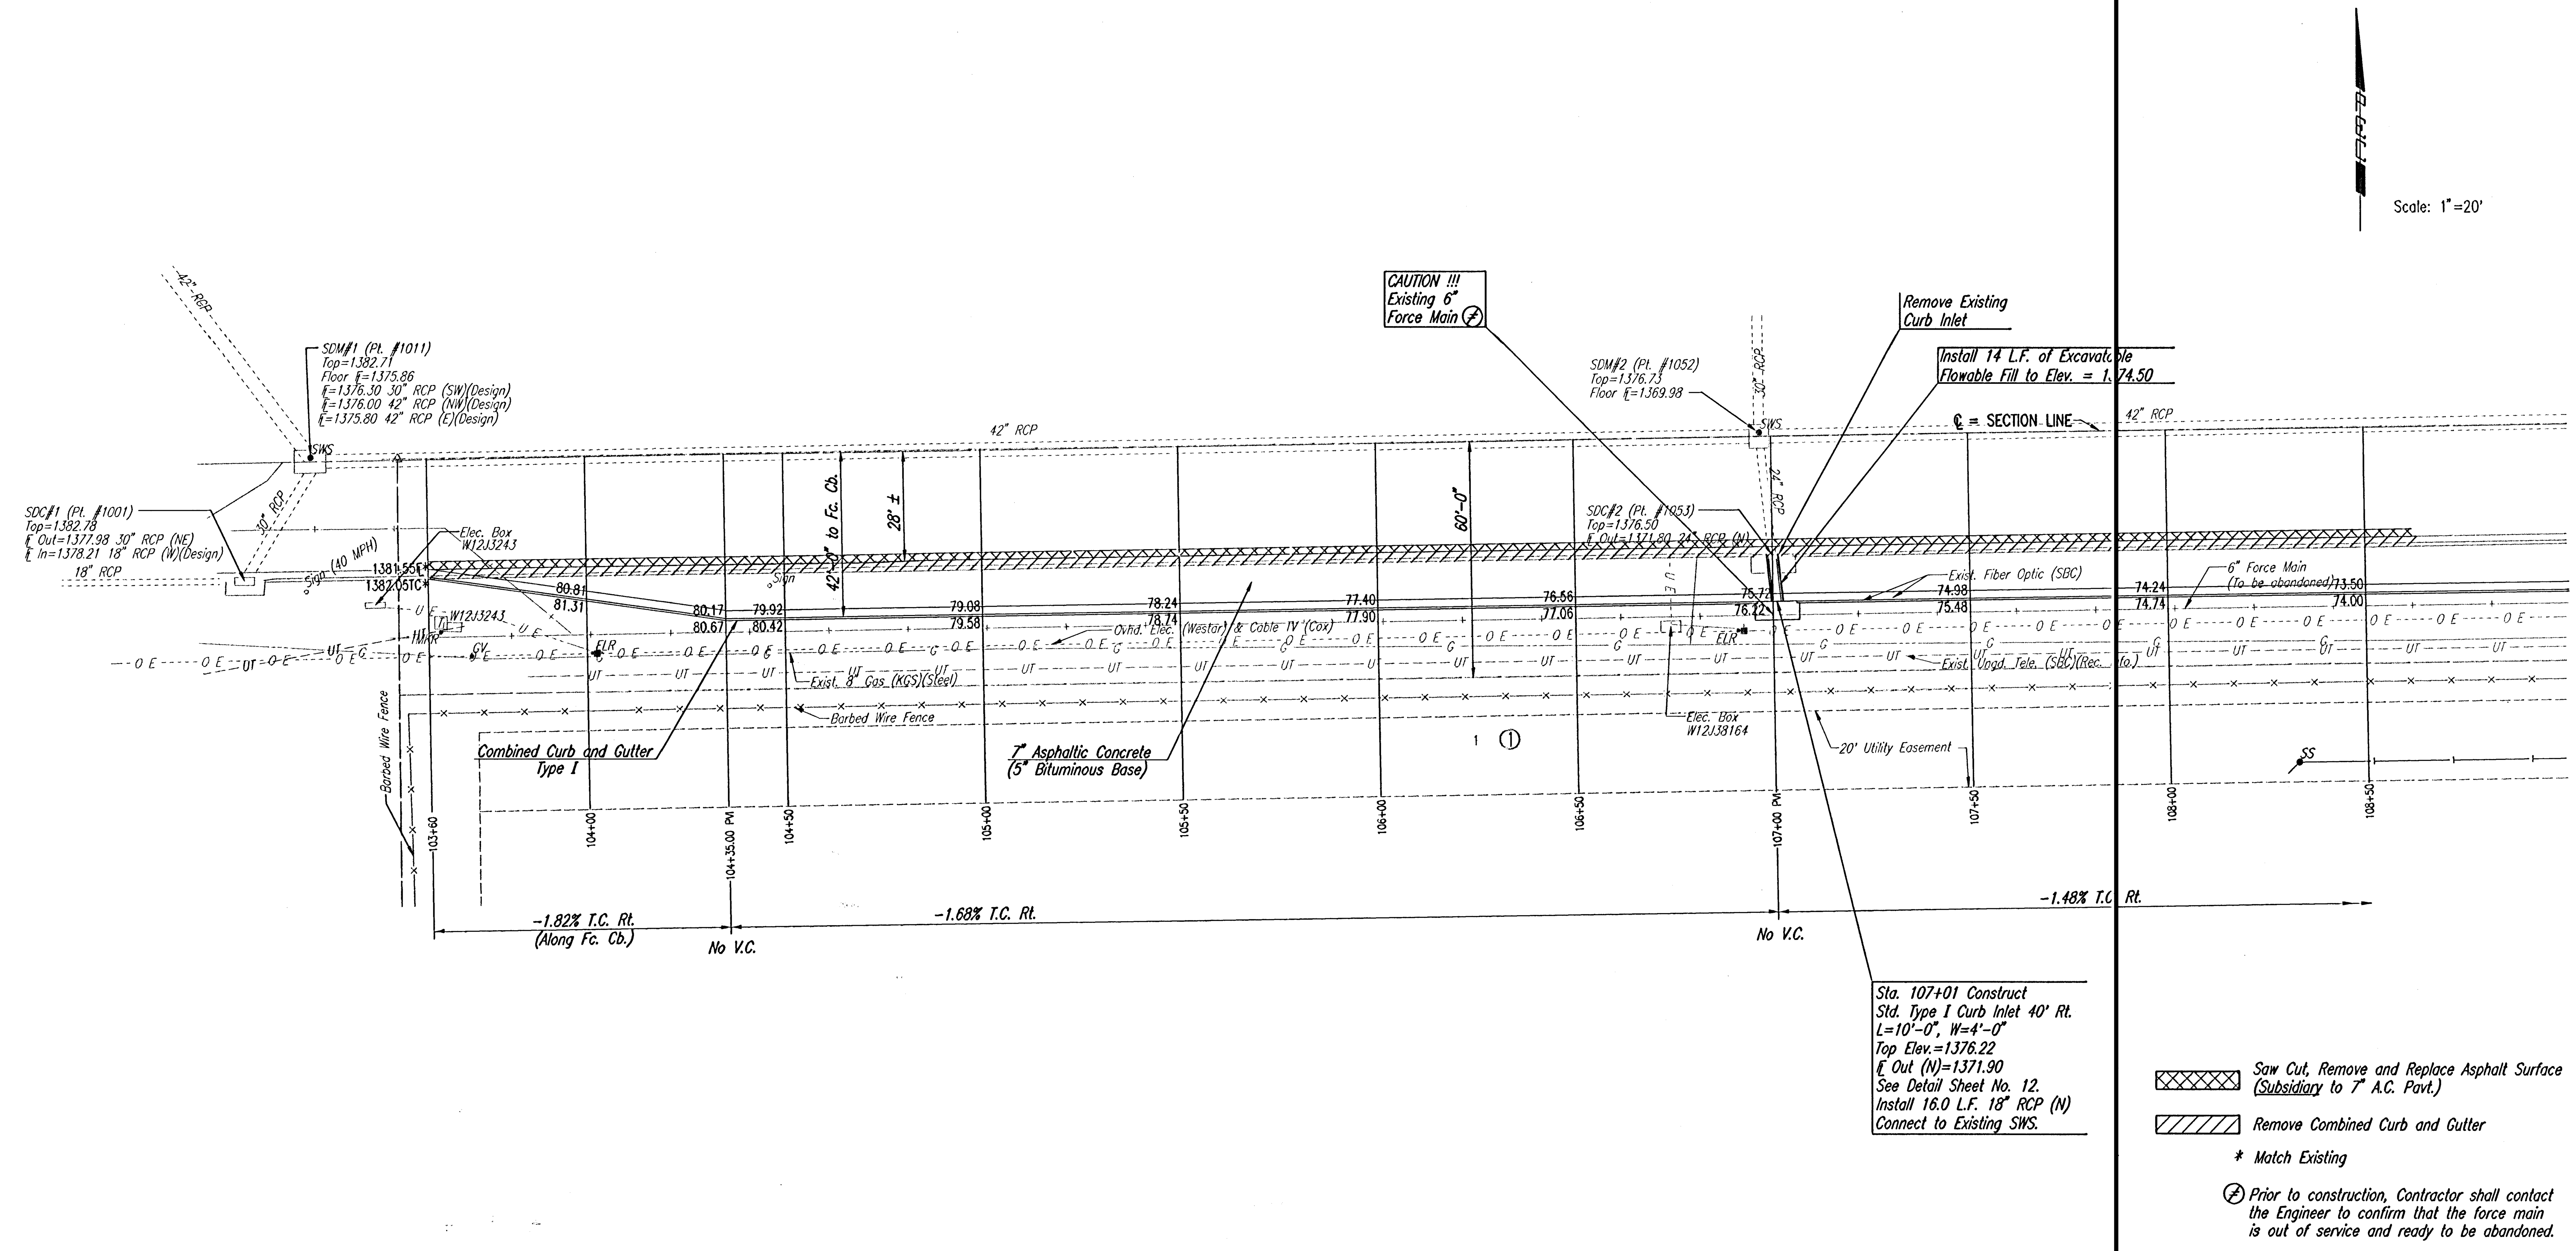

No.	Revision	By	Date

OAK CREEK – PHASE 1
21ST ST. N. DECEL LANE

PAVING PLAN

103+60 TO 108+50

JAMES L. ARMOUR, P.E.– CITY ENGINEER
CITY OF WICHITA PROJECT NO. 472-84206

Professional Engineering Consultants, P.A.
303 S. TOPEKA • WICHITA, KANSAS 67202
316-262-2691 • FAX 316-262-3003

Designed by	BDB, BLB	Job No.	35-04688-003	Sheet 5 of 28
Drawn by	BJS, JMU	Date	October 2004	

BRIAN D. BOUTWELL LICENSED PROFESSIONAL ENGINEER 10889 KANSAS
6/5/06

Saved 06-05-2006 9:04:20 AM by BJS
Plot Scale 1:20 06-05-2006 9:04:59 AM by BJS