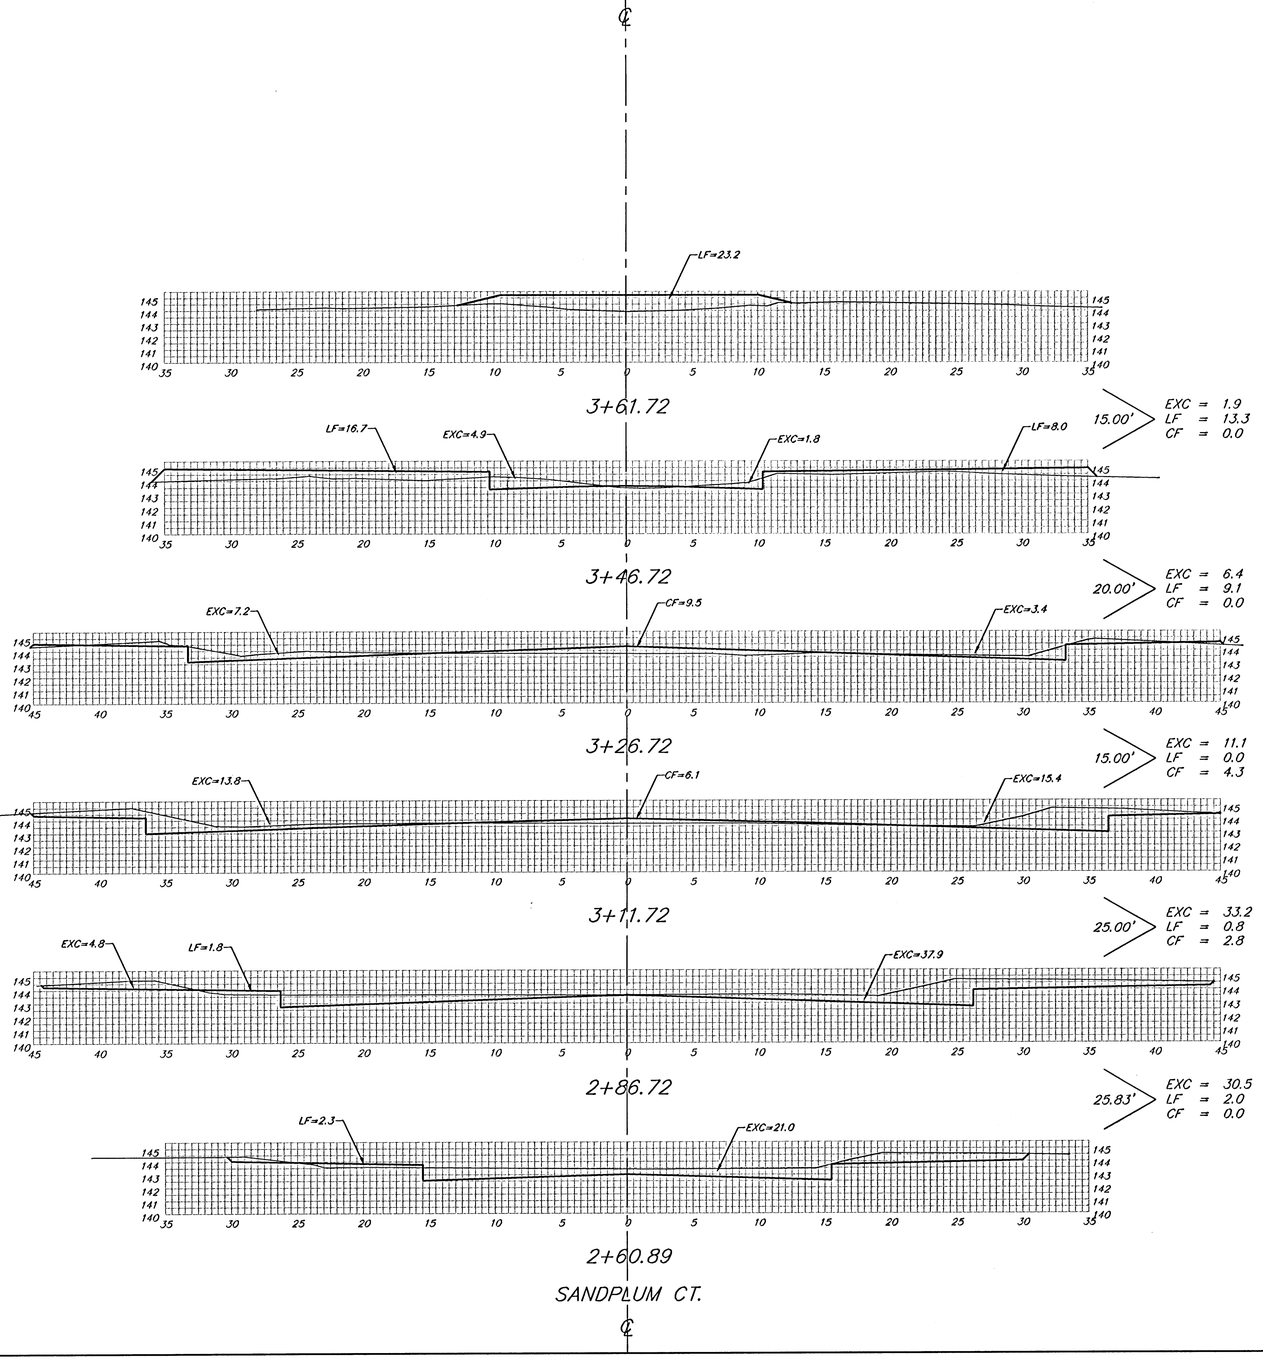


Sheet Totals:

Excavation	=	*83.1 C.Y.*
Loose Fill	=	*25.2 C.Y.*
Compacted Fill	=	*7.1 C.Y.*

BAUGHMAN COMPANY P.A.
ENGINEERING, SURVEYING, & PLANNING
316-262-7271 • 315 ELLIS • WICHITA, KANSAS 67211

REV.

SHEET 12 OF 13

PROJECT NUMBER
472-83410

PRINTED