REGENCY PARK THIRD
STORM WATER SEWER PLANS
LINE 1 & 2

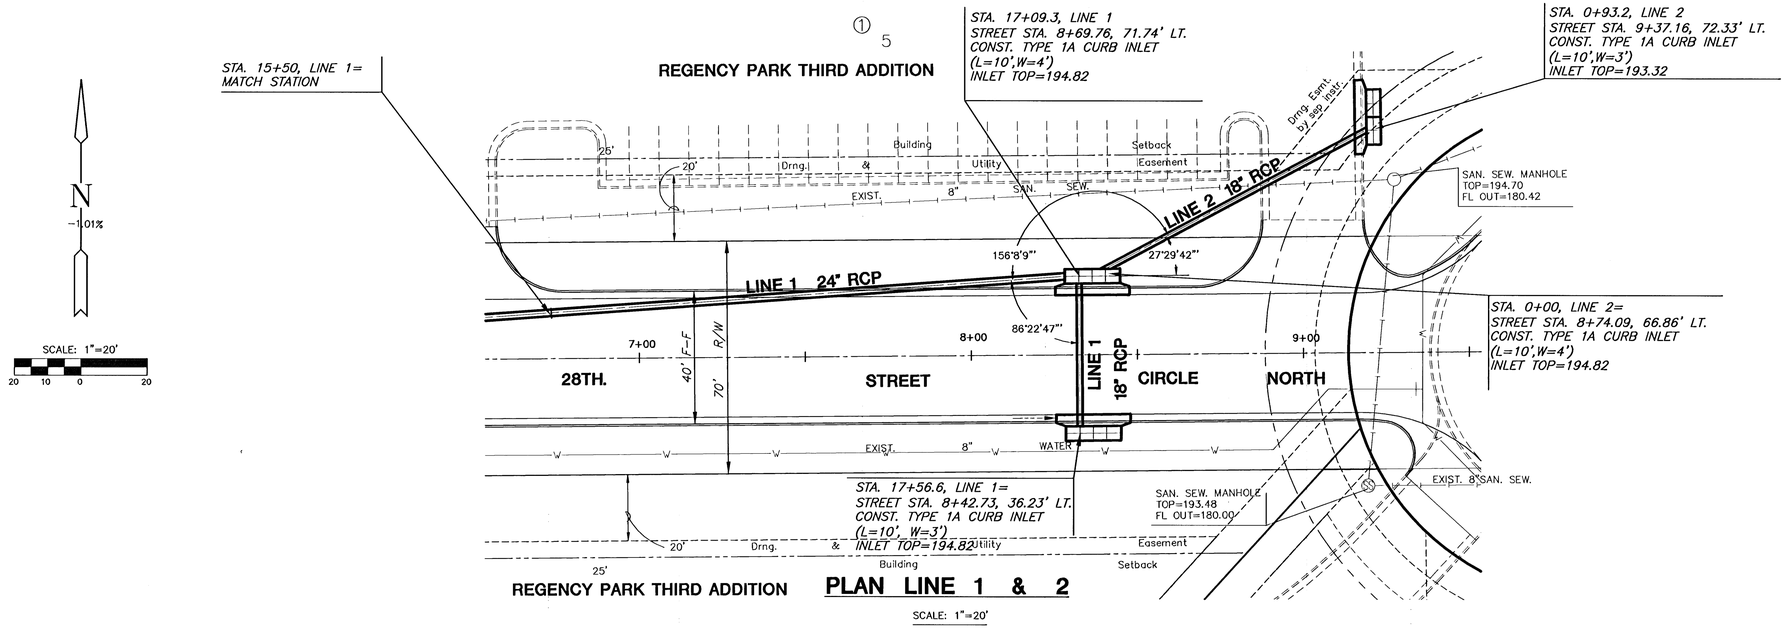

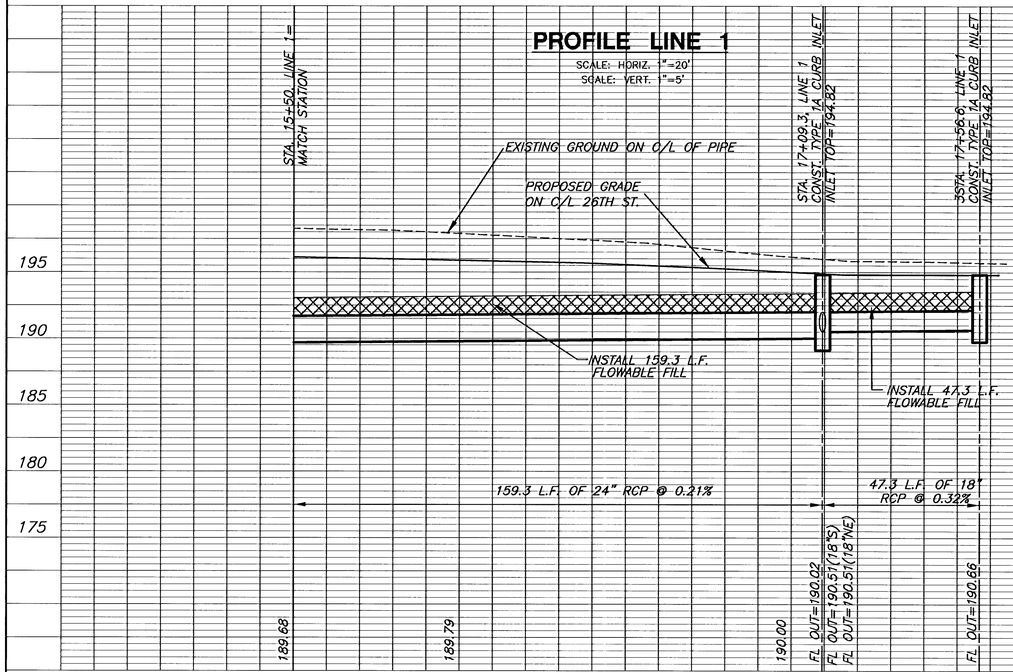

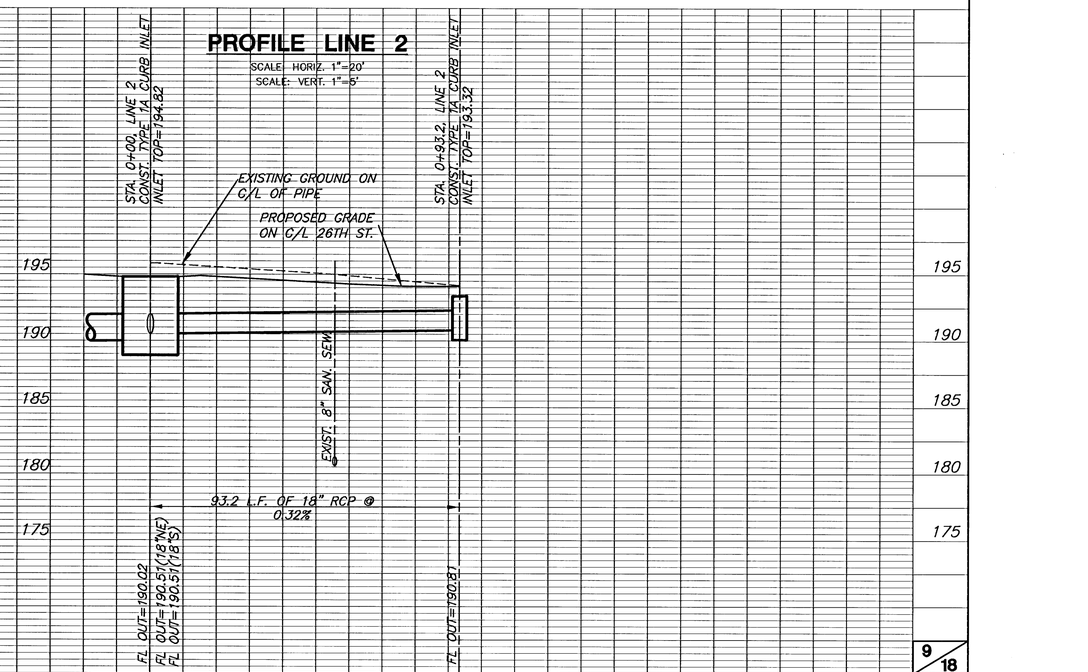

G:\CIVIL\96104\05018\dwg\SWS\05018D2.dwg