REGENCY PARK THIRD ADDITION
CROSS SECTIONS
26 TH. STREET CIRCLE NORTH

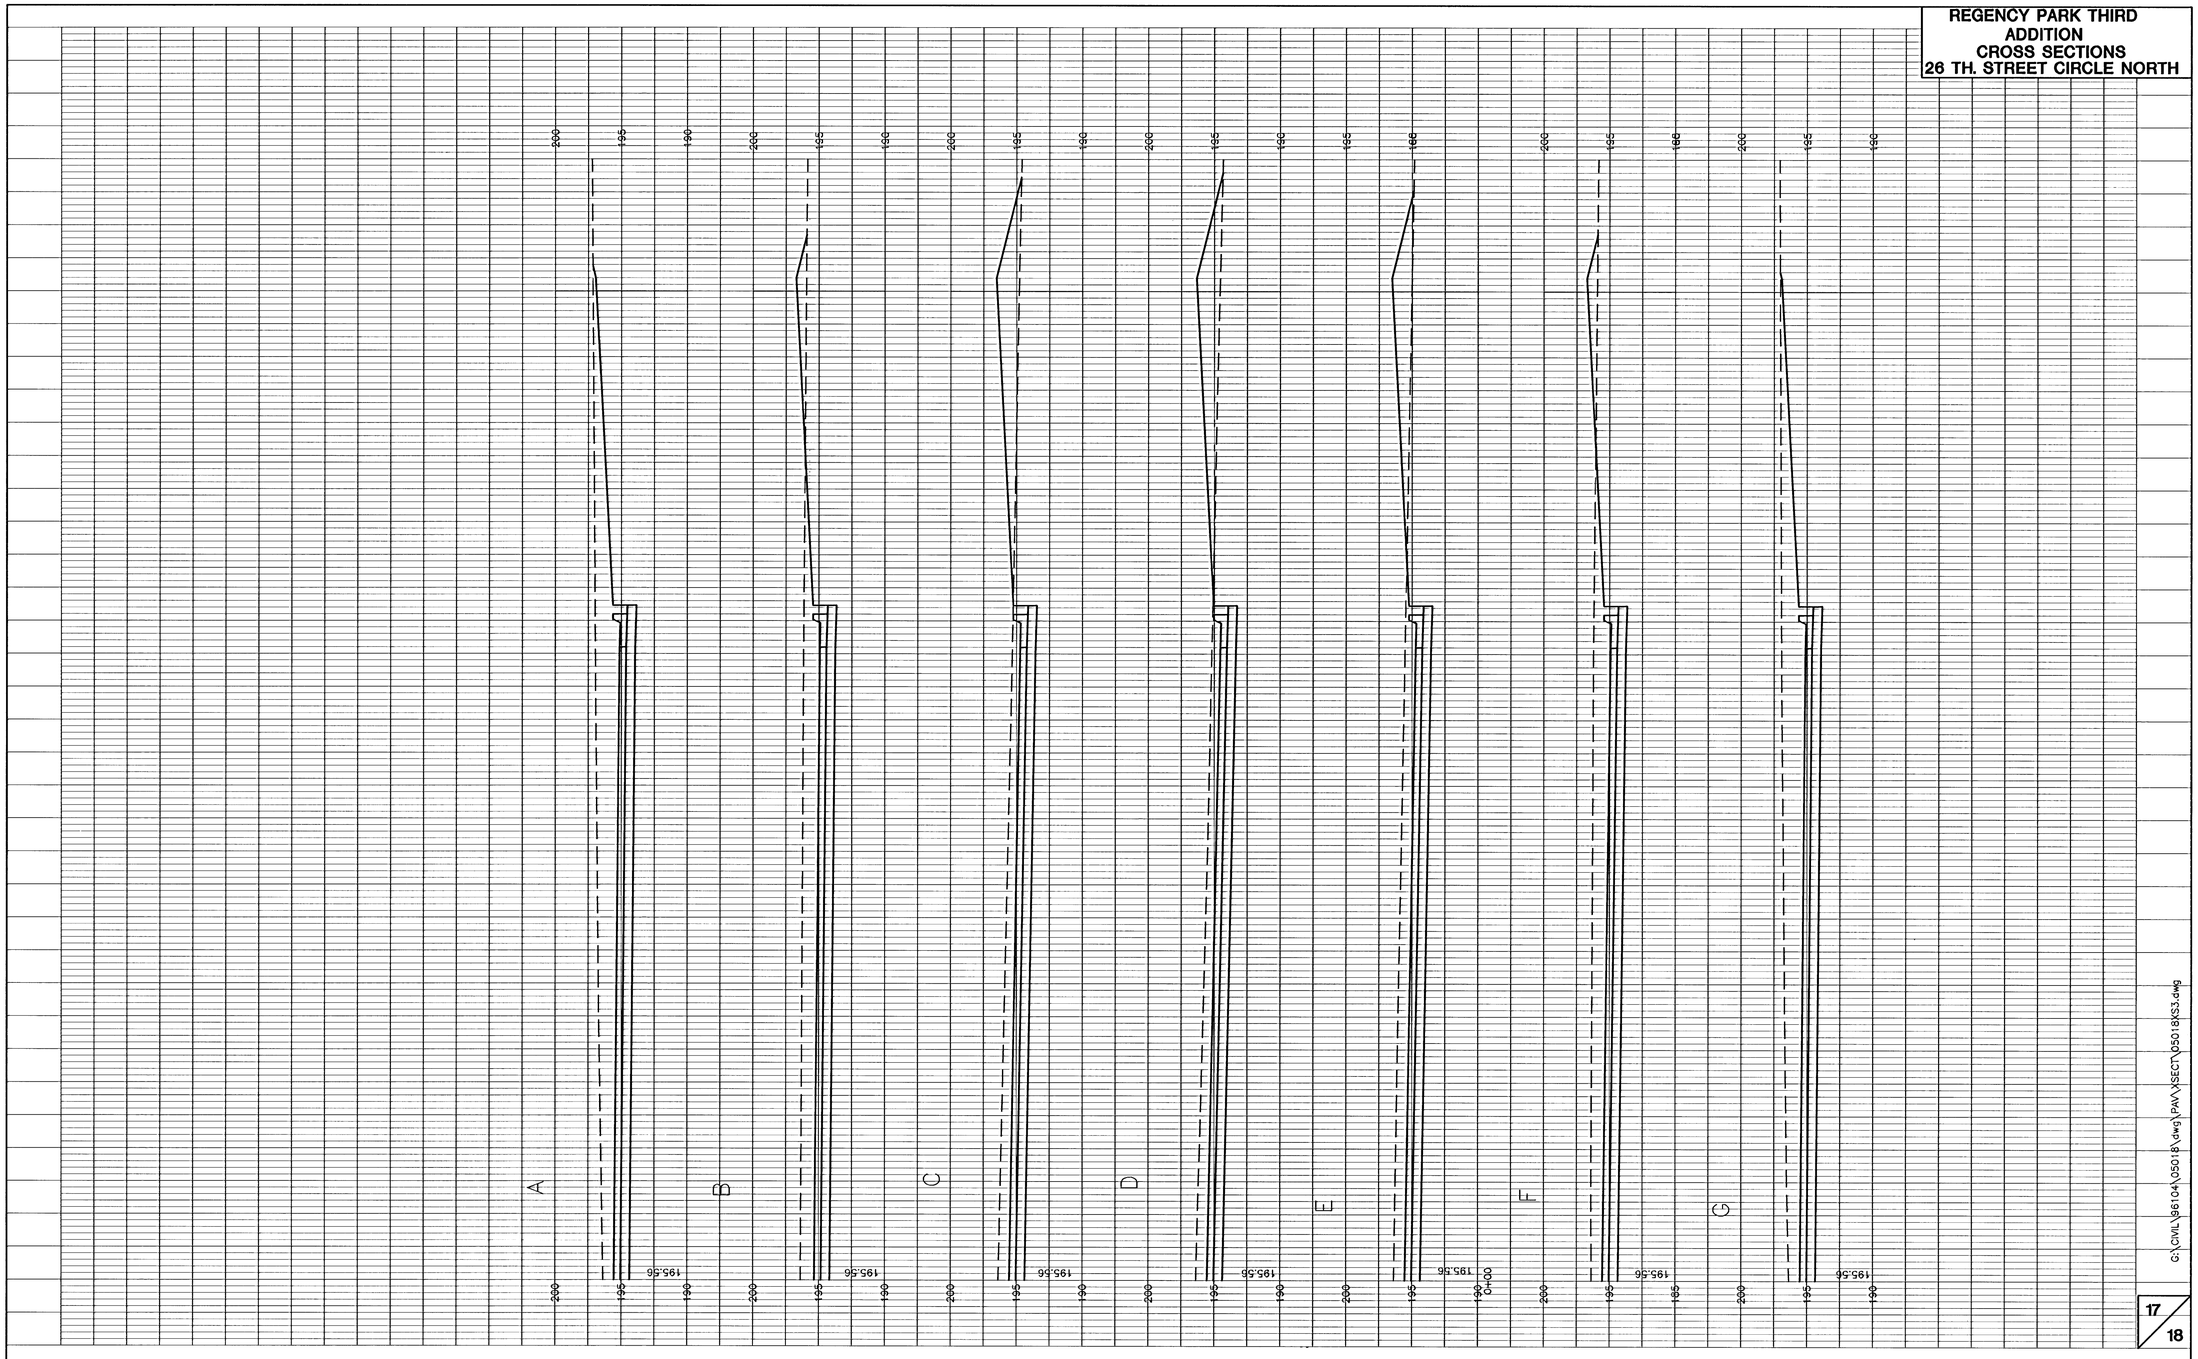

G:\CIVIL\86104\05018\dwg\PAVV\SECT\05018XS3.dwg