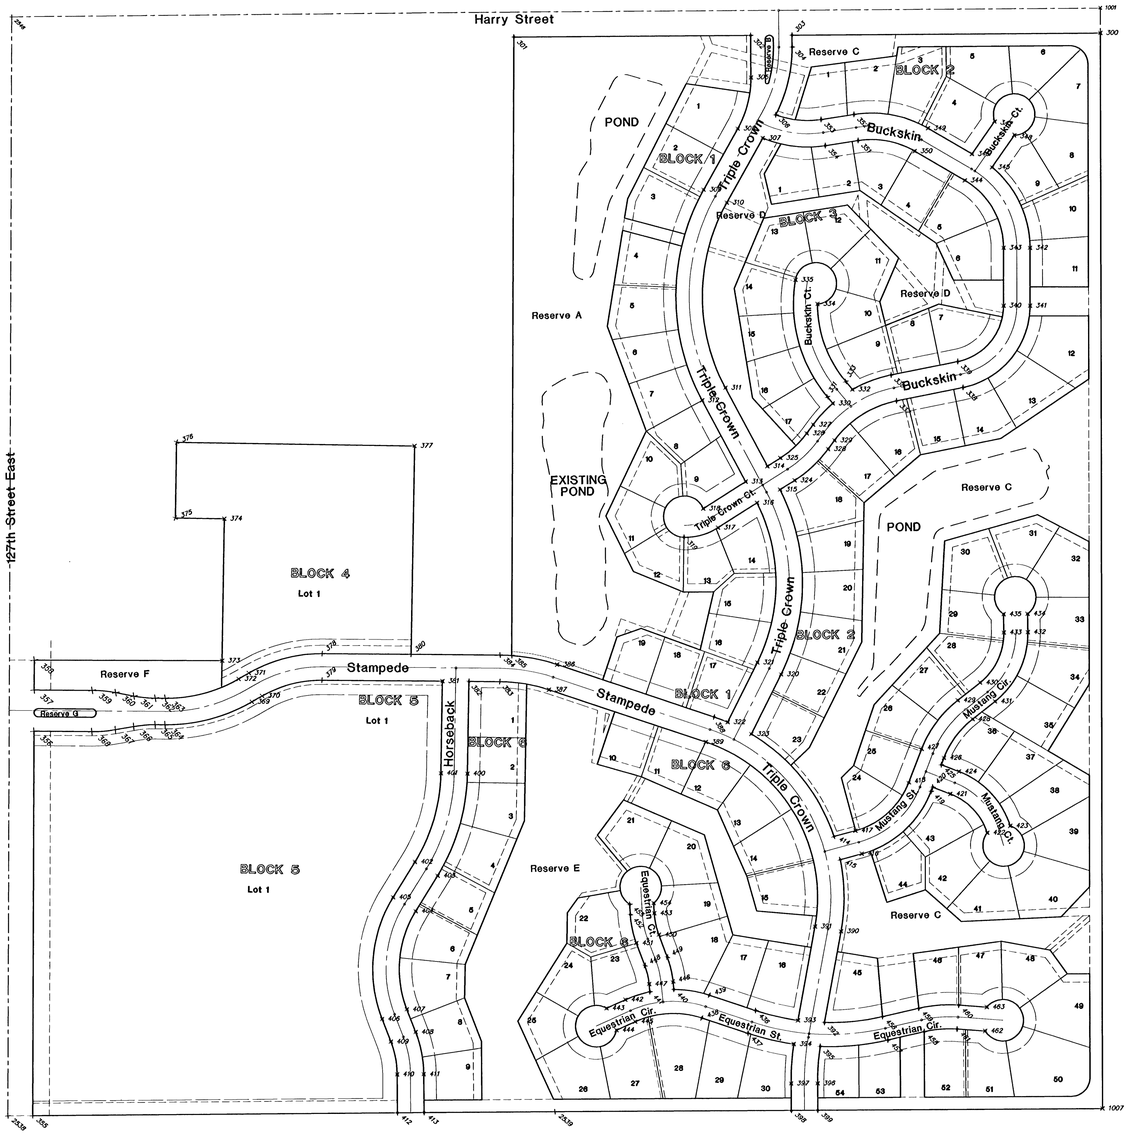

Scale 1" = 150'

COORDINATE POINTS LIST		
POINT #	NORTHING	EASTING
2,538	7,662.418	15,615.996
2,539	7,670.464	16,938.392
1,007	7,678.243	18,261.644
1,001	10,336.235	18,259.974
2,546	10,317.973	15,628.839
300	10,276.022	18,259.919
301	10,266.300	16,842.555
302	10,270.226	17,414.926
303	10,270.912	17,514.923
304	10,242.402	17,515.119
305	10,168.996	17,415.620
306	10,078.463	17,475.619
307	10,022.056	17,444.188
308	10,045.015	17,383.688
309	9,897.509	17,300.981
310	9,866.208	17,358.805
311	9,418.822	17,352.720
312	9,388.546	17,296.334
313	9,192.842	17,401.415
314	9,229.957	17,454.128
315	9,173.358	17,484.398
316	9,141.511	17,428.787
317	9,081.445	17,334.436
318	9,127.508	17,298.790
319	9,057.989	17,252.197
320	8,727.559	17,486.613
321	8,756.094	17,429.326
322	8,611.826	17,357.463
323	8,582.915	17,414.563
324	9,195.879	17,519.774
325	9,249.867	17,485.404
326	9,309.385	17,549.226
327	9,330.263	17,564.663
328	9,271.335	17,600.686
329	9,292.212	17,616.123
330	9,381.346	17,612.163
331	9,396.735	17,599.272
332	8,414.952	17,659.672
333	8,433.979	17,643.733
334	8,621.827	17,575.575
335	8,680.051	17,522.509
336	8,450.242	17,753.331
337	9,387.502	17,765.968
338	9,419.916	17,926.925
339	9,482.656	17,914.290
340	9,617.696	18,025.046
341	9,617.583	18,089.046
342	9,757.042	18,089.292
343	9,757.155	18,025.293
344	9,919.848	17,932.072
345	9,951.713	17,997.855
346	9,983.778	17,949.505
347	10,062.544	18,004.420
348	10,029.372	18,051.998
349	10,045.740	17,843.361
350	9,990.468	17,811.096
351	10,016.382	17,674.381
352	10,079.627	17,664.579
353	10,067.313	17,585.122
354	10,004.068	17,594.923
355	7,662.783	15,675.998
356	8,591.642	15,680.488
357	8,691.642	15,680.971
358	8,763.622	15,681.319
359	8,690.428	15,821.275
360	8,684.759	15,878.060
361	8,676.254	15,922.197
362	8,671.108	15,973.745
363	8,670.900	15,997.851
364	8,606.902	15,997.298
365	8,607.111	15,973.191
366	8,602.857	15,921.562
367	8,595.117	15,877.284
368	8,590.432	15,820.410
369	8,661.955	16,207.328
370	8,676.117	16,231.984
371	8,731.614	16,200.108
372	8,717.453	16,175.452
373	8,761.363	16,135.329
374	9,103.987	16,141.175
375	9,106.008	16,022.723
376	9,288.897	16,025.844
377	9,279.083	16,601.068
378	8,778.032	16,377.513
379	8,714.034	16,376.903

COORDINATE POINTS LIST		
POINT #	NORTHING	EASTING
380	8,775.981	16,592.484
381	8,711.261	16,667.715
382	8,710.650	16,731.714
383	8,709.934	16,806.764
384	8,773.931	16,807.374
385	8,772.794	16,835.333
386	8,750.814	16,945.443
387	8,690.109	16,925.174
388	8,624.239	17,324.542
389	8,563.533	17,304.273
390	8,106.172	17,630.667
391	8,117.702	17,567.714
392	7,885.954	17,590.333
393	7,891.010	17,526.194
394	7,833.848	17,516.131
395	7,828.235	17,580.005
396	7,739.088	17,573.413
397	7,738.797	17,509.413
398	7,673.823	17,509.708
399	7,674.199	17,573.707
400	8,487.174	16,727.823
401	8,488.288	16,663.833
402	8,274.489	16,601.148
403	8,240.874	16,655.609
404	8,155.174	16,602.712
405	8,188.790	16,548.251
406	7,894.483	16,521.185
407	7,917.601	16,580.863
408	7,862.880	16,602.062
409	7,839.762	16,542.383
410	7,760.935	16,557.303
411	7,761.226	16,621.302
412	7,668.148	16,557.724
413	7,668.537	16,621.723
414	8,335.820	17,614.017
415	8,279.810	17,629.078
416	8,293.821	17,681.185
417	8,349.832	17,666.124
418	8,465.466	17,794.701
419	8,444.570	17,848.806
420	8,454.474	17,852.631
421	8,437.966	17,895.373
422	8,344.419	17,984.387
423	8,360.964	18,039.976
424	8,492.071	17,916.269
425	8,508.579	17,873.527
426	8,525.363	17,880.009
427	8,546.259	17,825.904
428	8,619.137	17,949.146
429	8,664.643	17,913.186
430	8,707.503	17,967.423
431	8,661.997	18,003.383
432	8,828.981	18,082.780
433	8,828.147	18,024.786
434	8,873.093	18,082.146
435	8,872.260	18,024.152
436	7,914.650	17,423.896
437	7,859.579	17,405.696
438	7,896.552	17,293.818
439	7,951.622	17,312.017
440	7,965.708	17,226.234
441	7,960.043	17,168.511
442	7,940.810	17,109.251
443	7,920.171	17,063.736
444	7,867.348	17,087.689
445	7,887.987	17,133.204
446	7,984.347	17,224.405
447	7,978.683	17,166.682
448	8,023.332	17,156.302
449	8,043.711	17,210.605
450	8,097.761	17,190.321
451	8,077.383	17,136.019
452	8,146.481	17,121.468
453	8,149.732	17,179.377
454	8,174.412	17,177.991
455	8,171.161	17,120.082
456	7,900.236	17,730.595
457	7,843.701	17,743.549
458	7,863.772	17,831.145
459	7,920.307	17,818.191
460	7,927.807	17,914.748
461	7,869.950	17,910.680
462	7,865.180	17,978.529
463	7,923.037	17,982.597

No.	Date	By	Approved	Revision
1				
2				
3				
4				

EQUESTRIAN ESTATES - PHASE 1
STREET IMPROVEMENTS
COORDINATE POINTS LIST
CITY OF WICHITA, KANSAS
MAPS & SURVEYS P.C. - CITY ENGINEER
C.O.W. Project # 472-83424 O.C.A. # 765705

POE & ASSOCIATES OF KANSAS, INC.
CONSULTING ENGINEERS
3940 E. Central, Suite 200 ■ Wichita, KS 67208-4242
Phone 316/685-4114 ■ FAX 316/685-4444

FINAL

Designed By: J. Ubert / J. Dickmon
Drawn By: J. Dickmon
Poe Job No.: 16944
Date: March 2002

Sheet
108 of 112

G:\APPS\DCA\PROJ\16941\st grading1.dwg Mon Mar 25 10:12:23 2002 Bernard Kolla - POE & ASSOCIATES OF KANSAS, INC.