


PI

REFERENCES NOTED	BY	DATE
REFERENCES CHECKED		

i: 2001/01158/xsect.dgn
Date Plotted: Aug. 29, 2001
Deliver to: Brent Remsburg

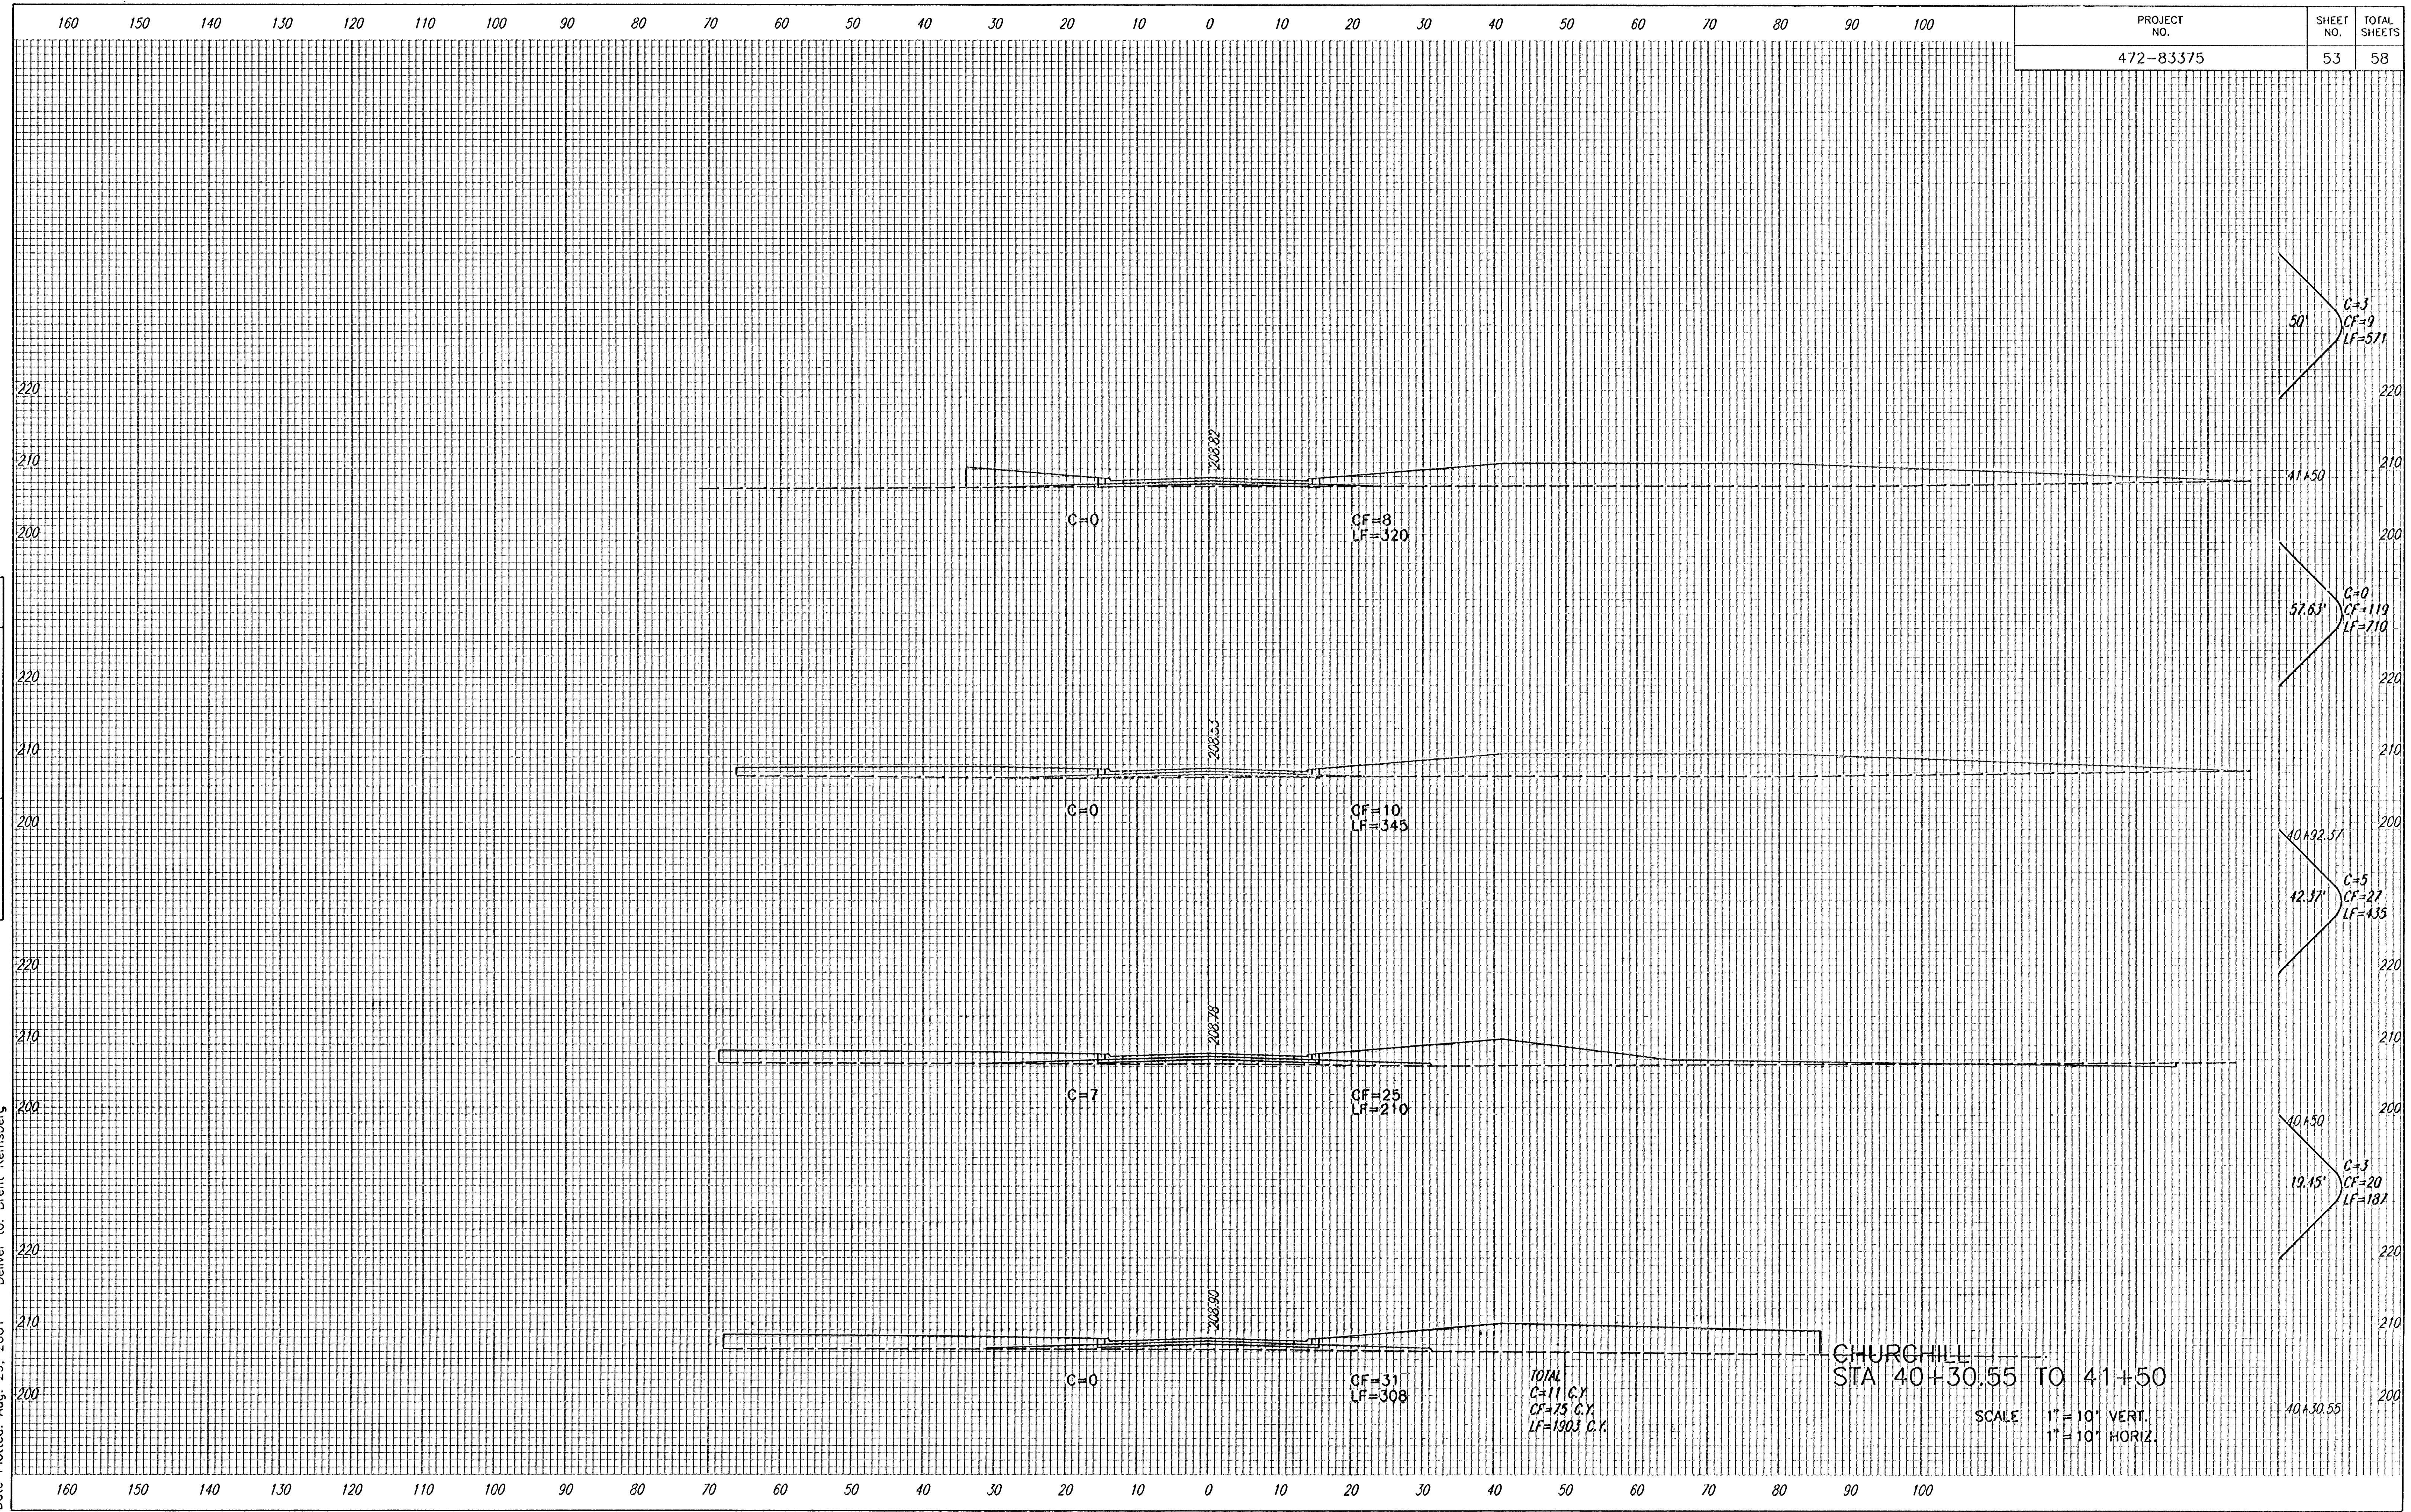

CHURCHILL
STA 40+30.55 TO 41+50

SCALE 1" = 10' VERT.
1" = 10' HORIZ.

PROJECT NO.	SHEET NO.	TOTAL SHEETS
472-83375	53	58