G:\CIVIL\960B1\LEGACY\PHASE4\PAV\X-SEC\01201XS3.DWG Tue Nov 13 16:21:39 2001

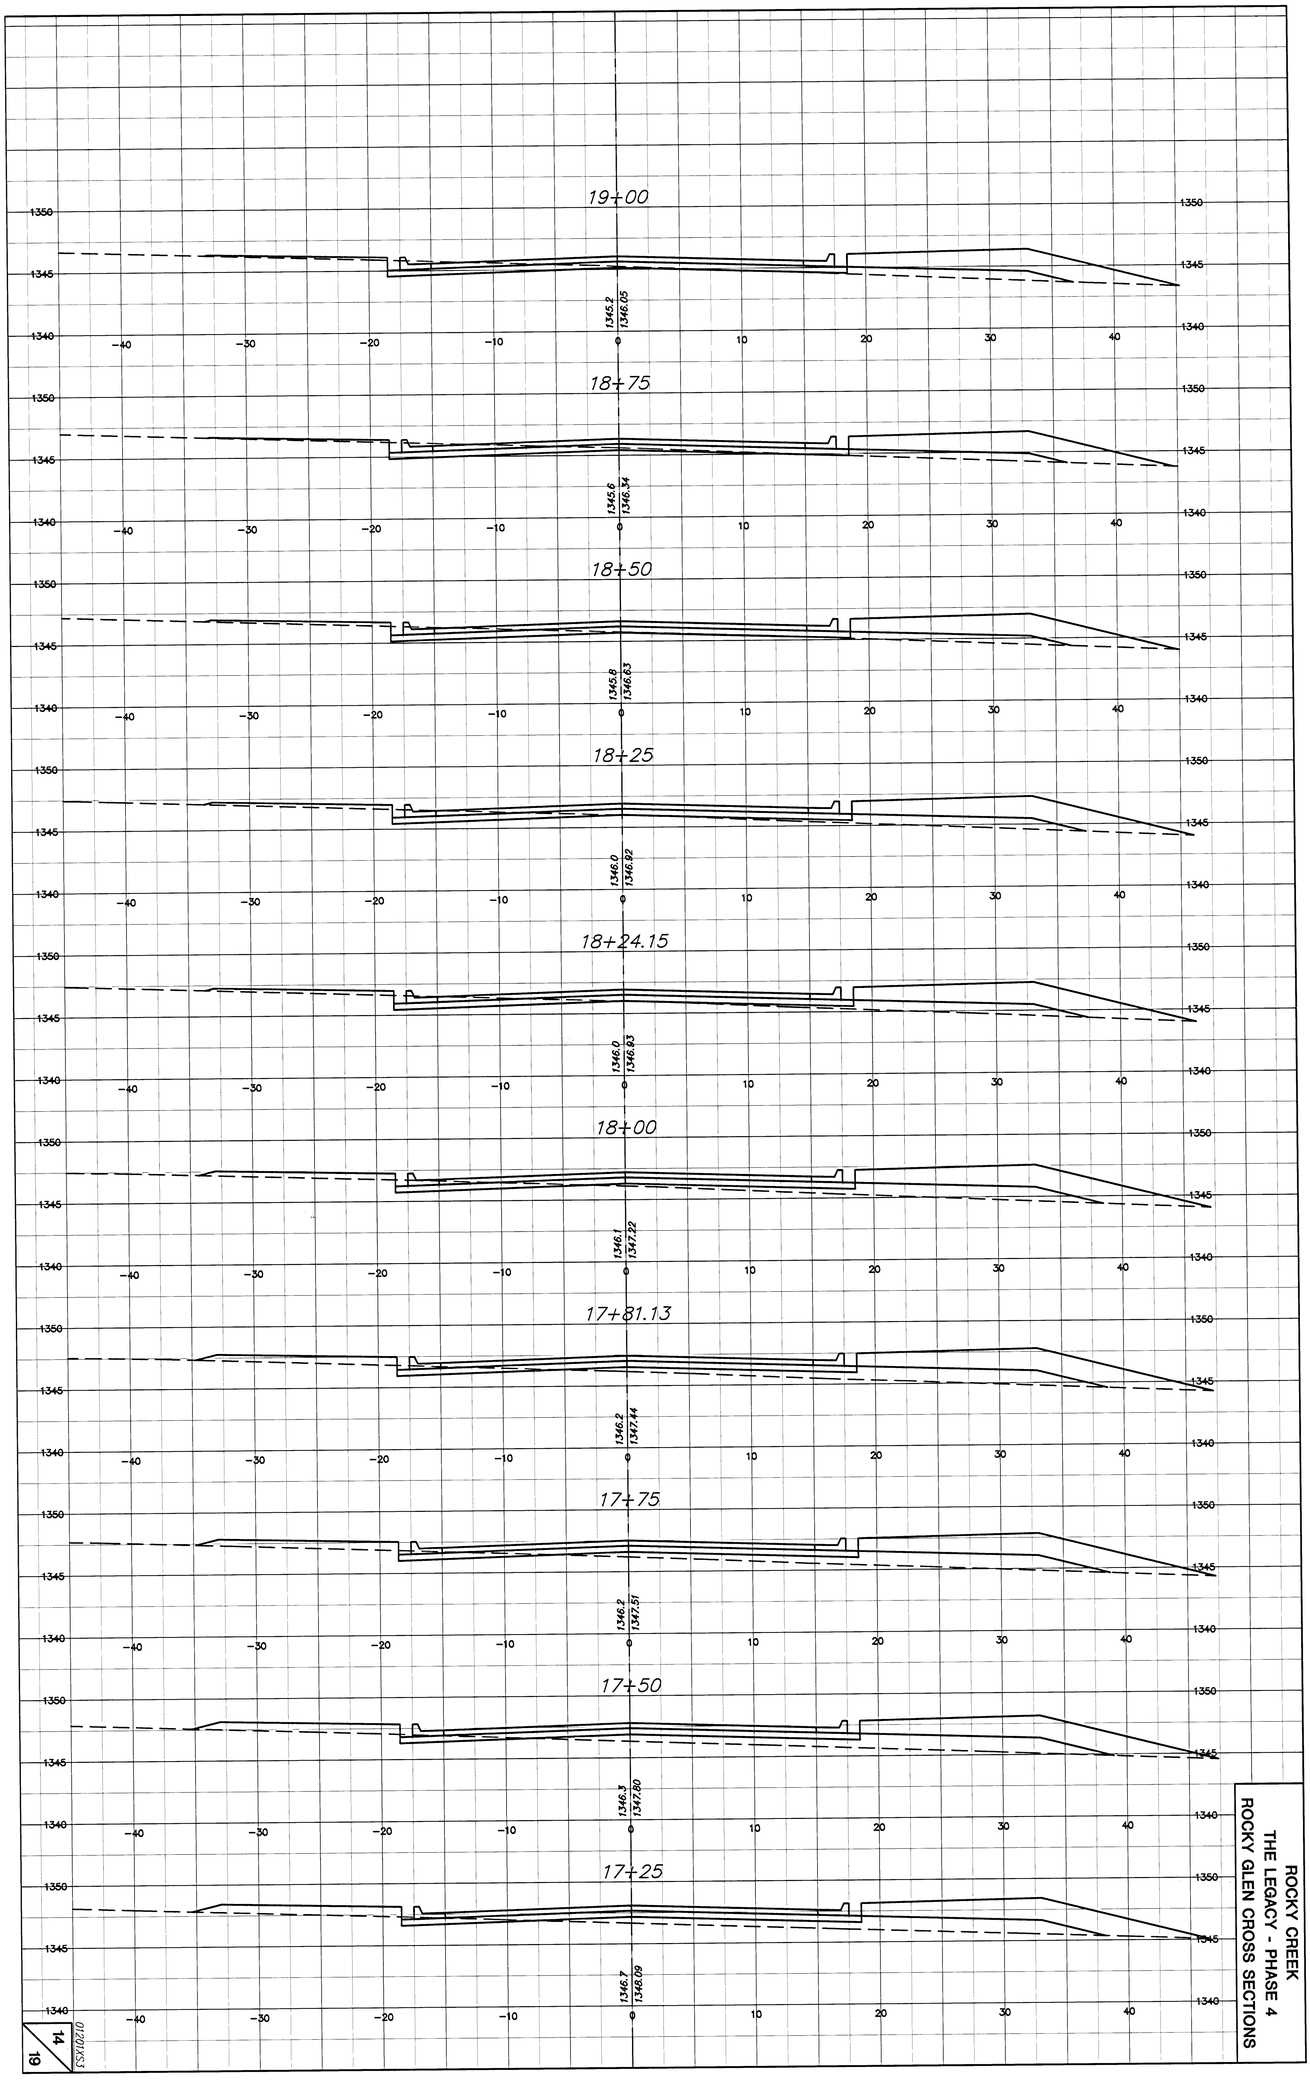

ROCKY CREEK
THE LEGACY - PHASE 4
ROCKY GLEN CROSS SECTIONS

14
19

XSX01201