PINE MEADOWS SECOND ADD.
STORM WATER SEWER PLANS
LINE 1 & LINE 2

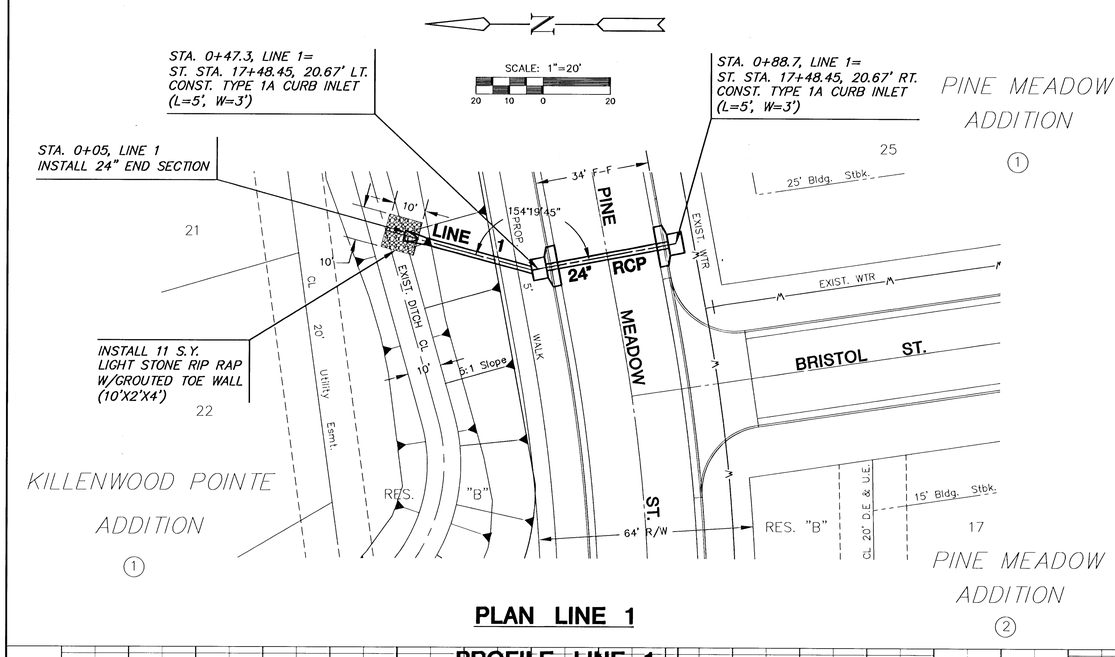

PLAN LINE 1

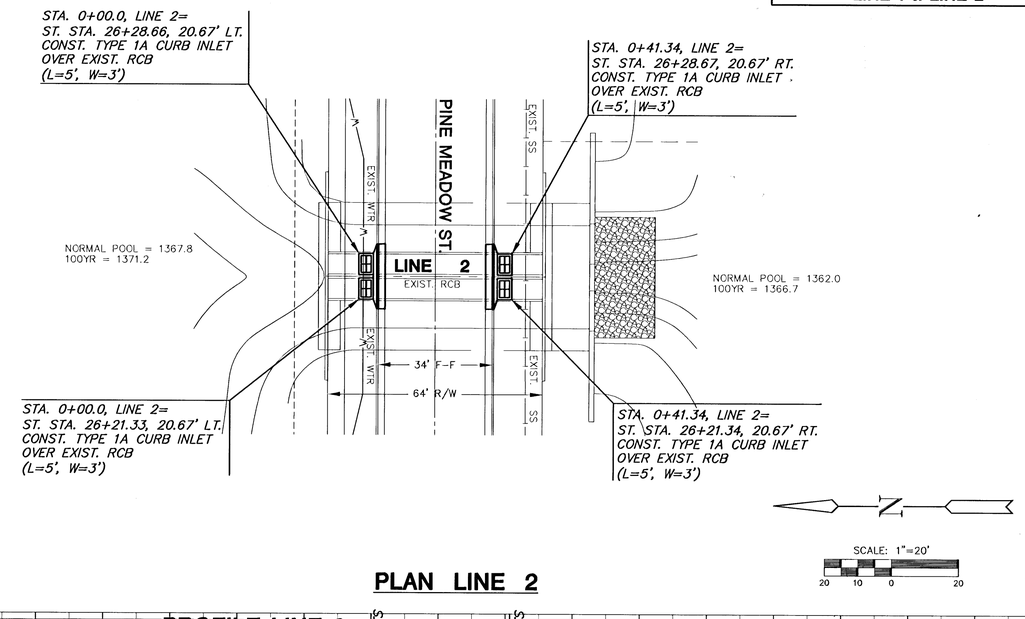

PLAN LINE 2

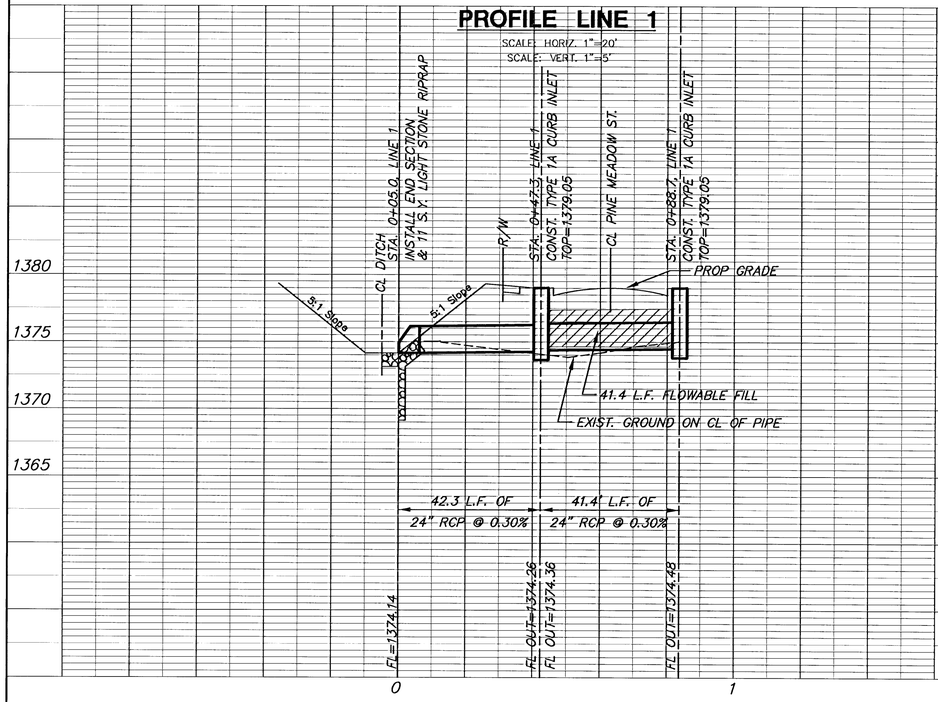

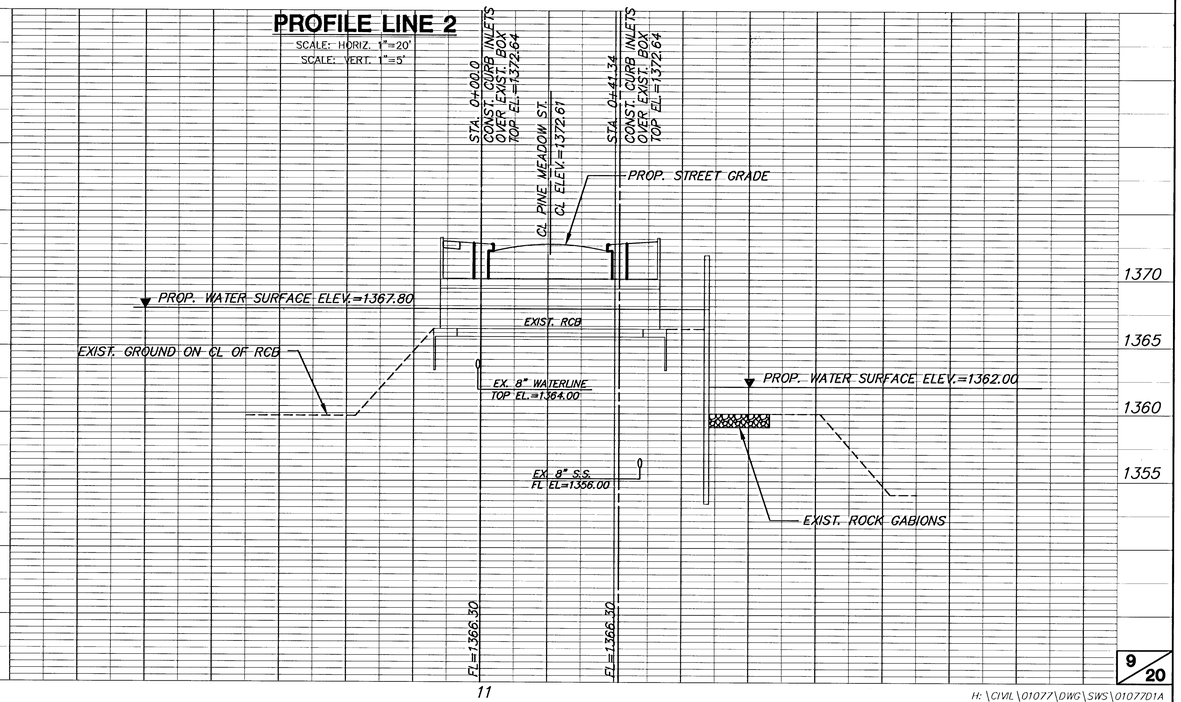

H:\CIVIL\01077\DWG\SWS\01077D1A

H:\CIVIL\01077\DWG\SWS\01077D1A.DWG Wed Mar 06 07:35:56 2002