PINE MEADOWS SECOND ADD.
STORM WATER SEWER PLANS
LINE 1 & LINE 2

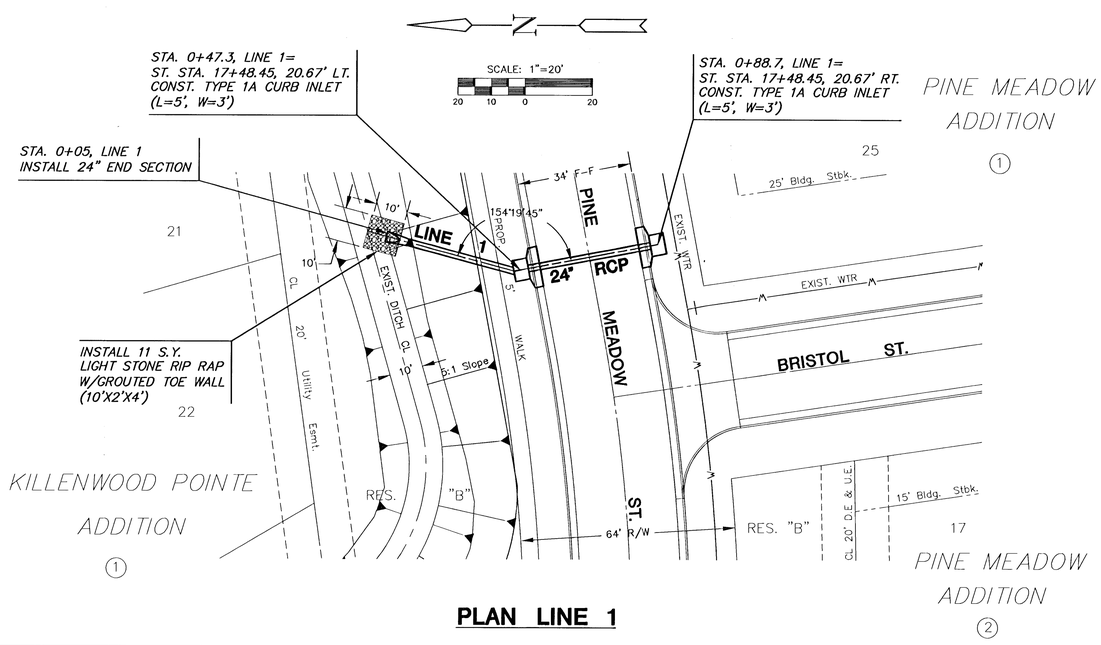

PLAN LINE 1

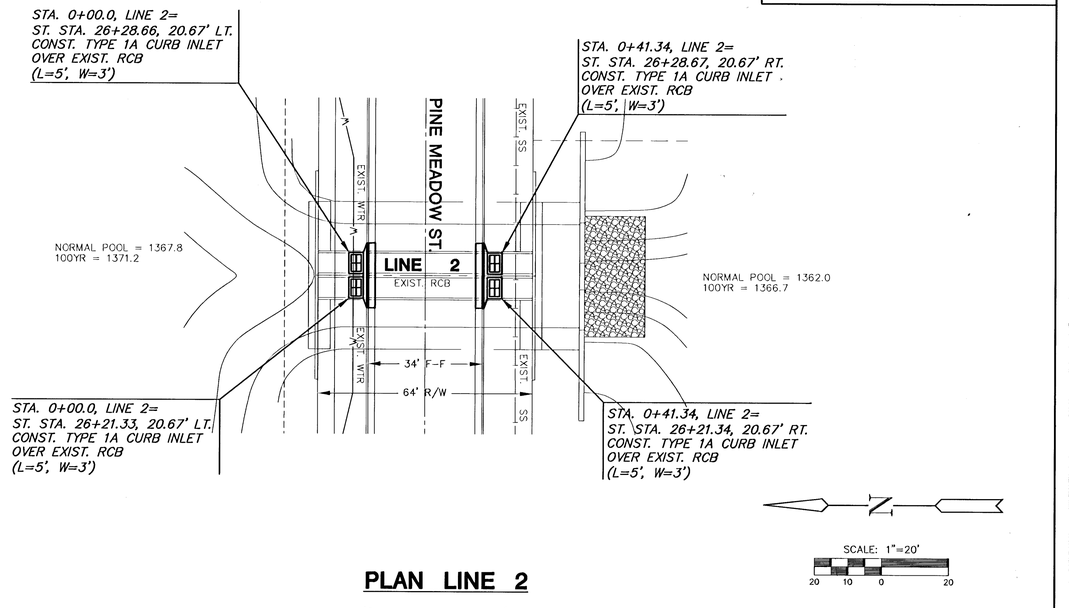

PLAN LINE 2

PROFILE LINE 1

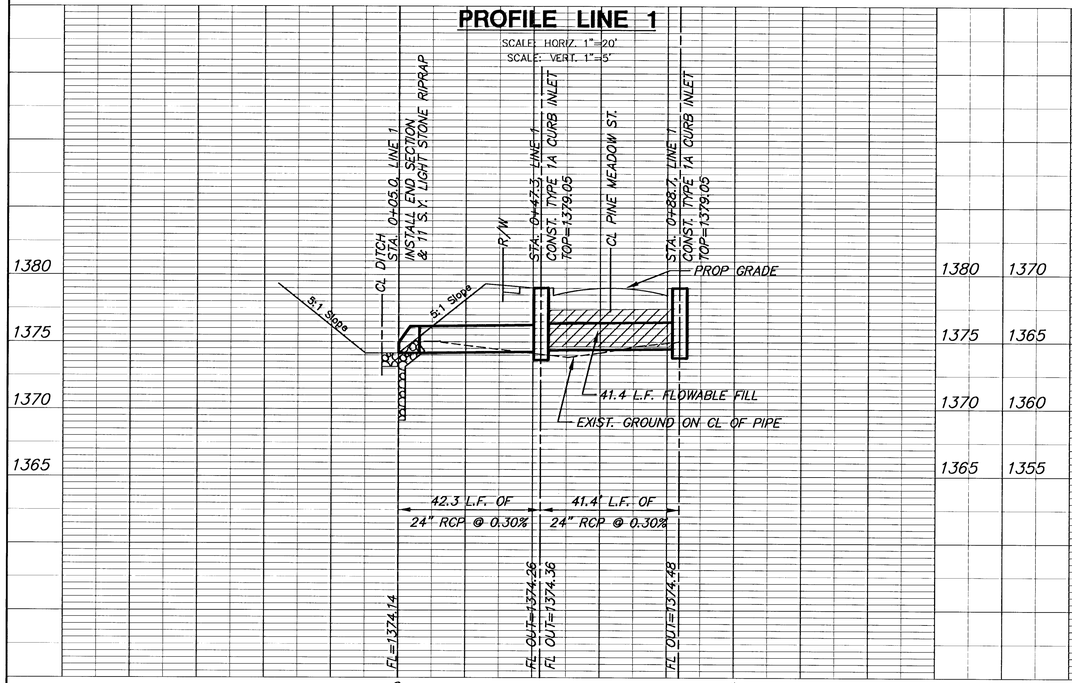

PROFILE LINE 2

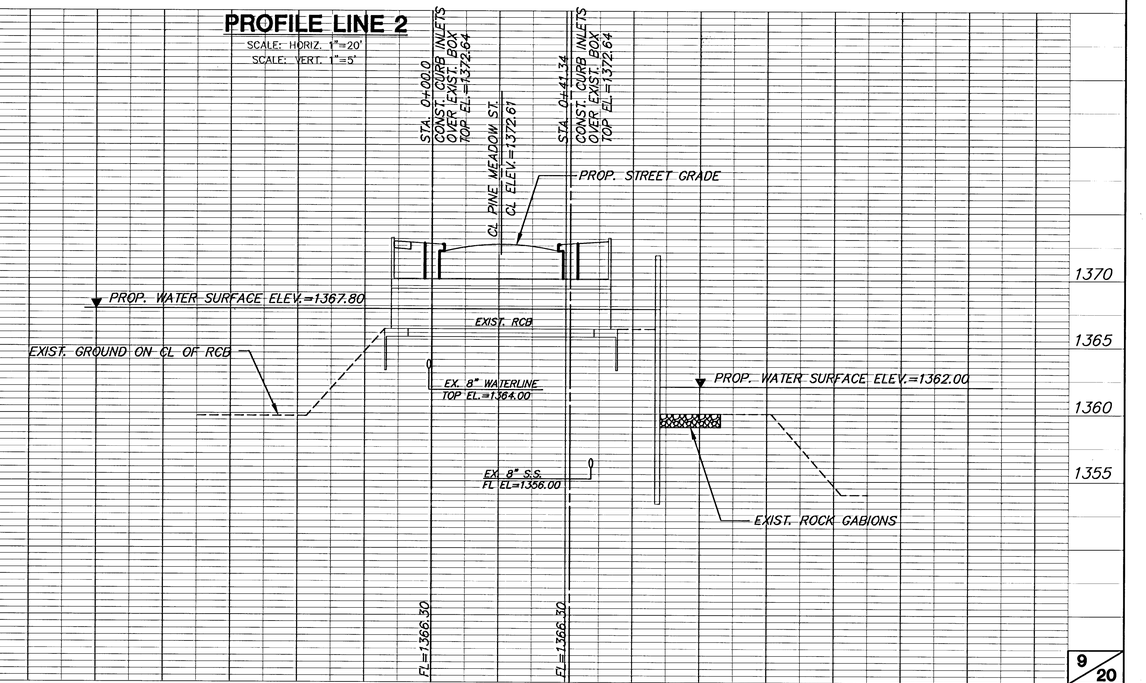

H:\CIVIL\01077\DWG\SWS\01077D1A.DWG Wed Mar 06 07:35:56 2002

H:\CIVIL\01077\DWG\SWS\01077D1A