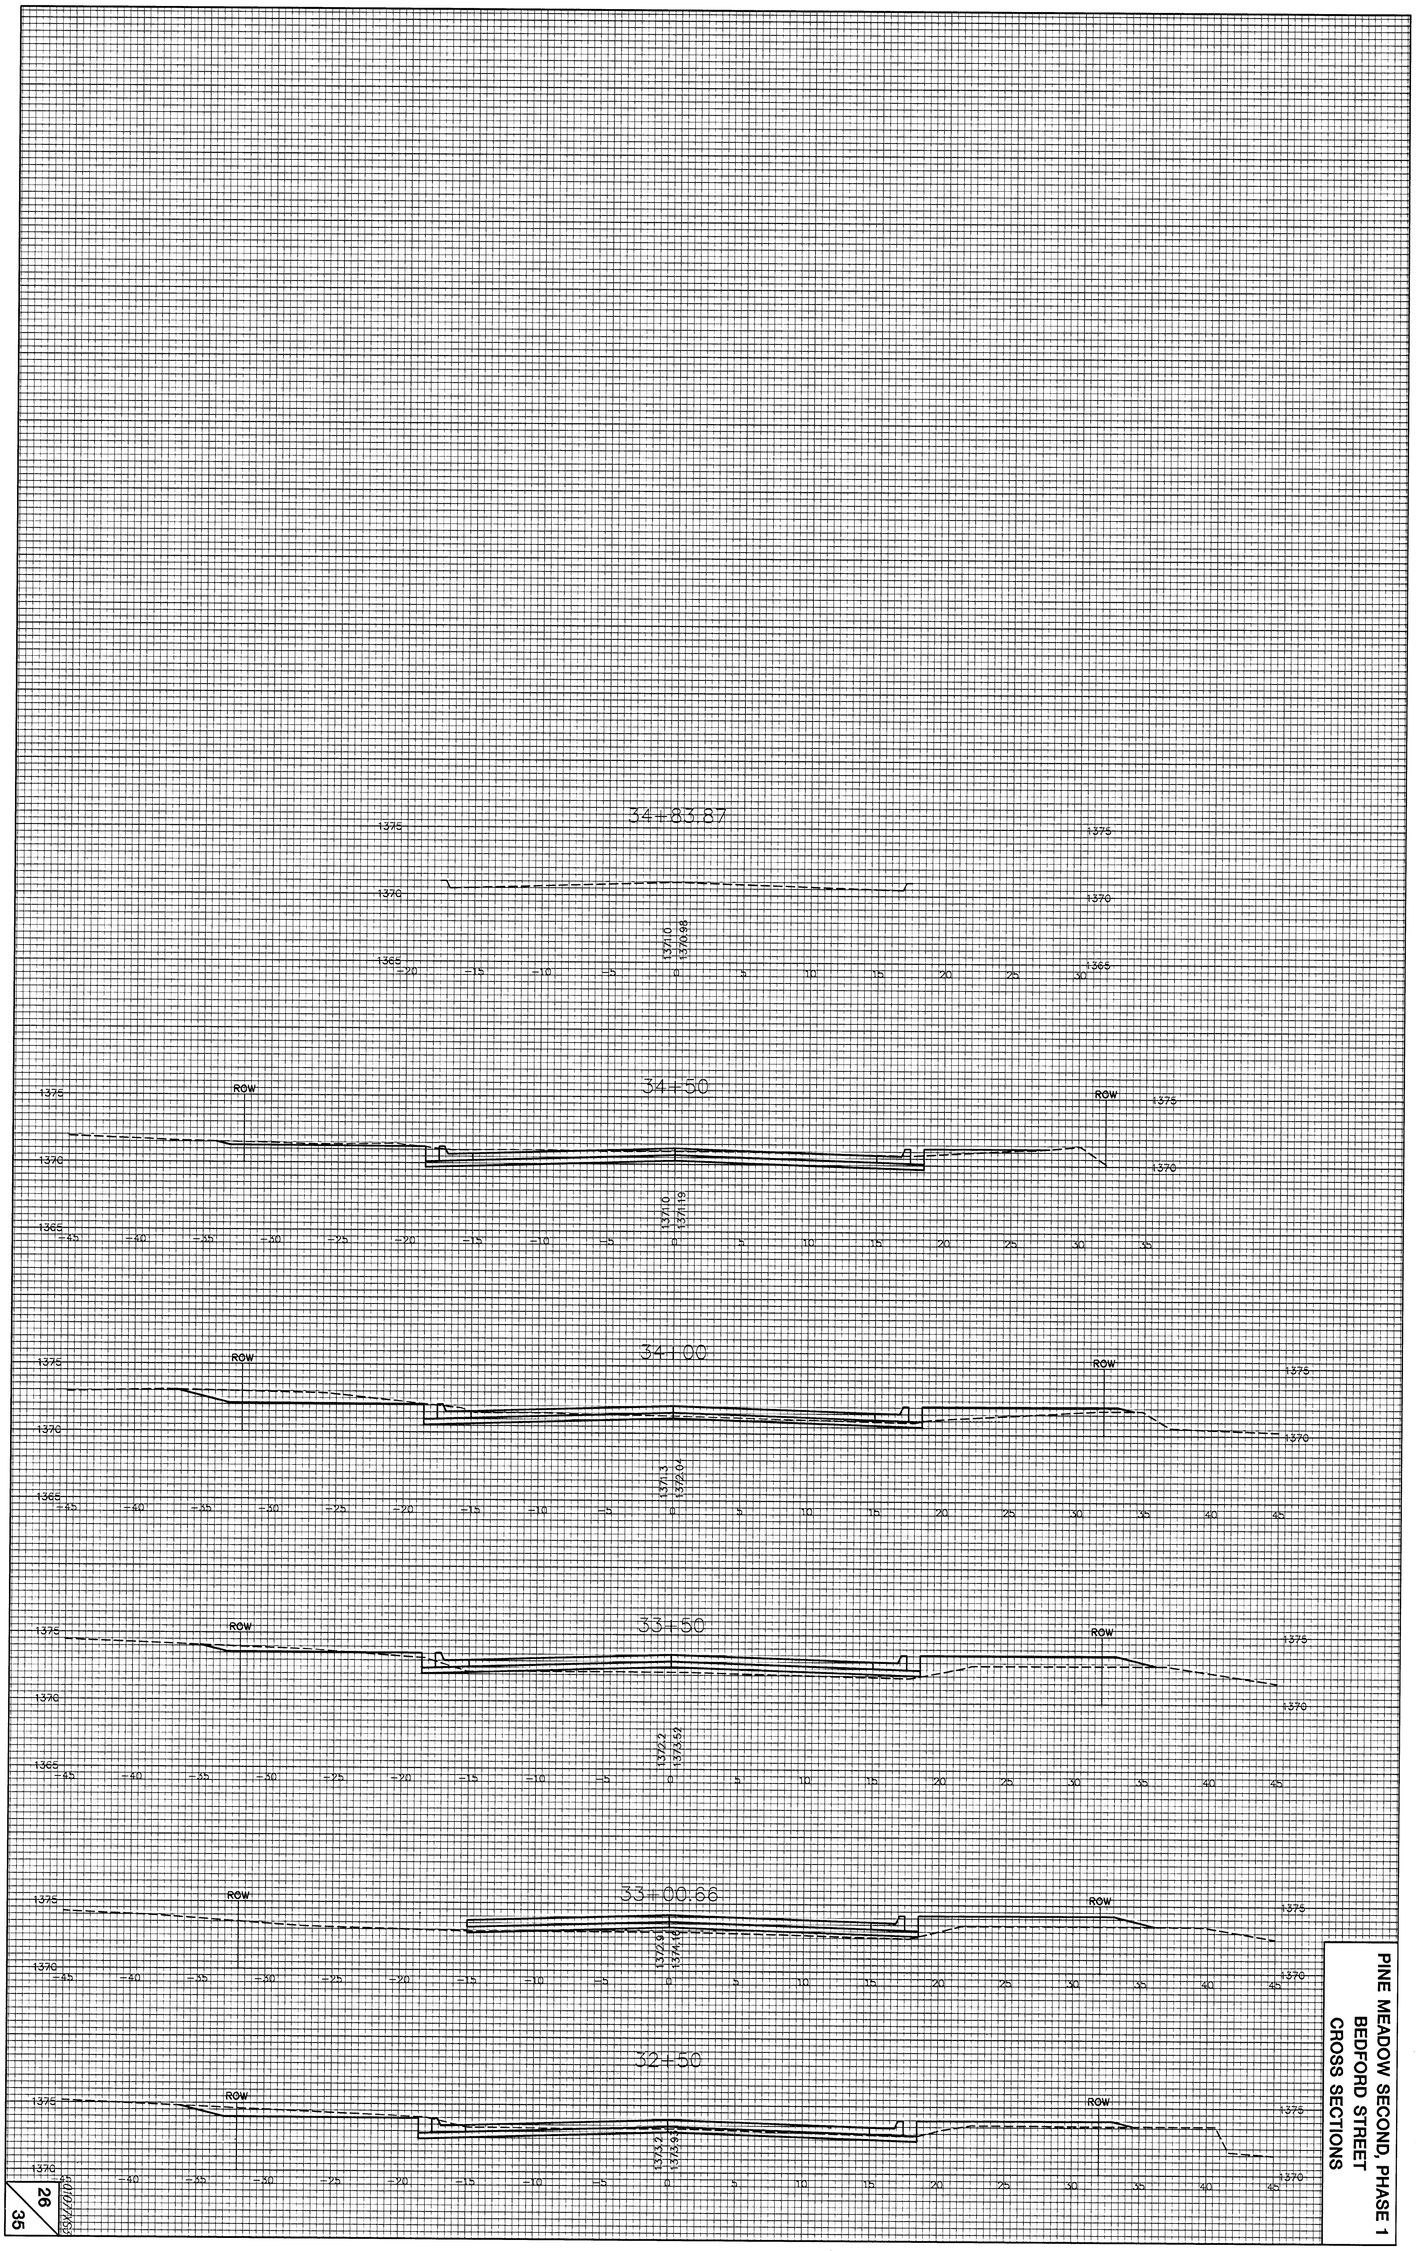

PINE MEADOW SECOND, PHASE 1
BEDFORD STREET
CROSS SECTIONS

H:\CIVIL\01077\DWG\PAV\2NDADD\PH1\XSEC.DWG Wed Mar 06 07:07:24 2002