PINE MEADOW SECOND, PHASE 1
BEDFORD CIRCLE
CROSS SECTIONS

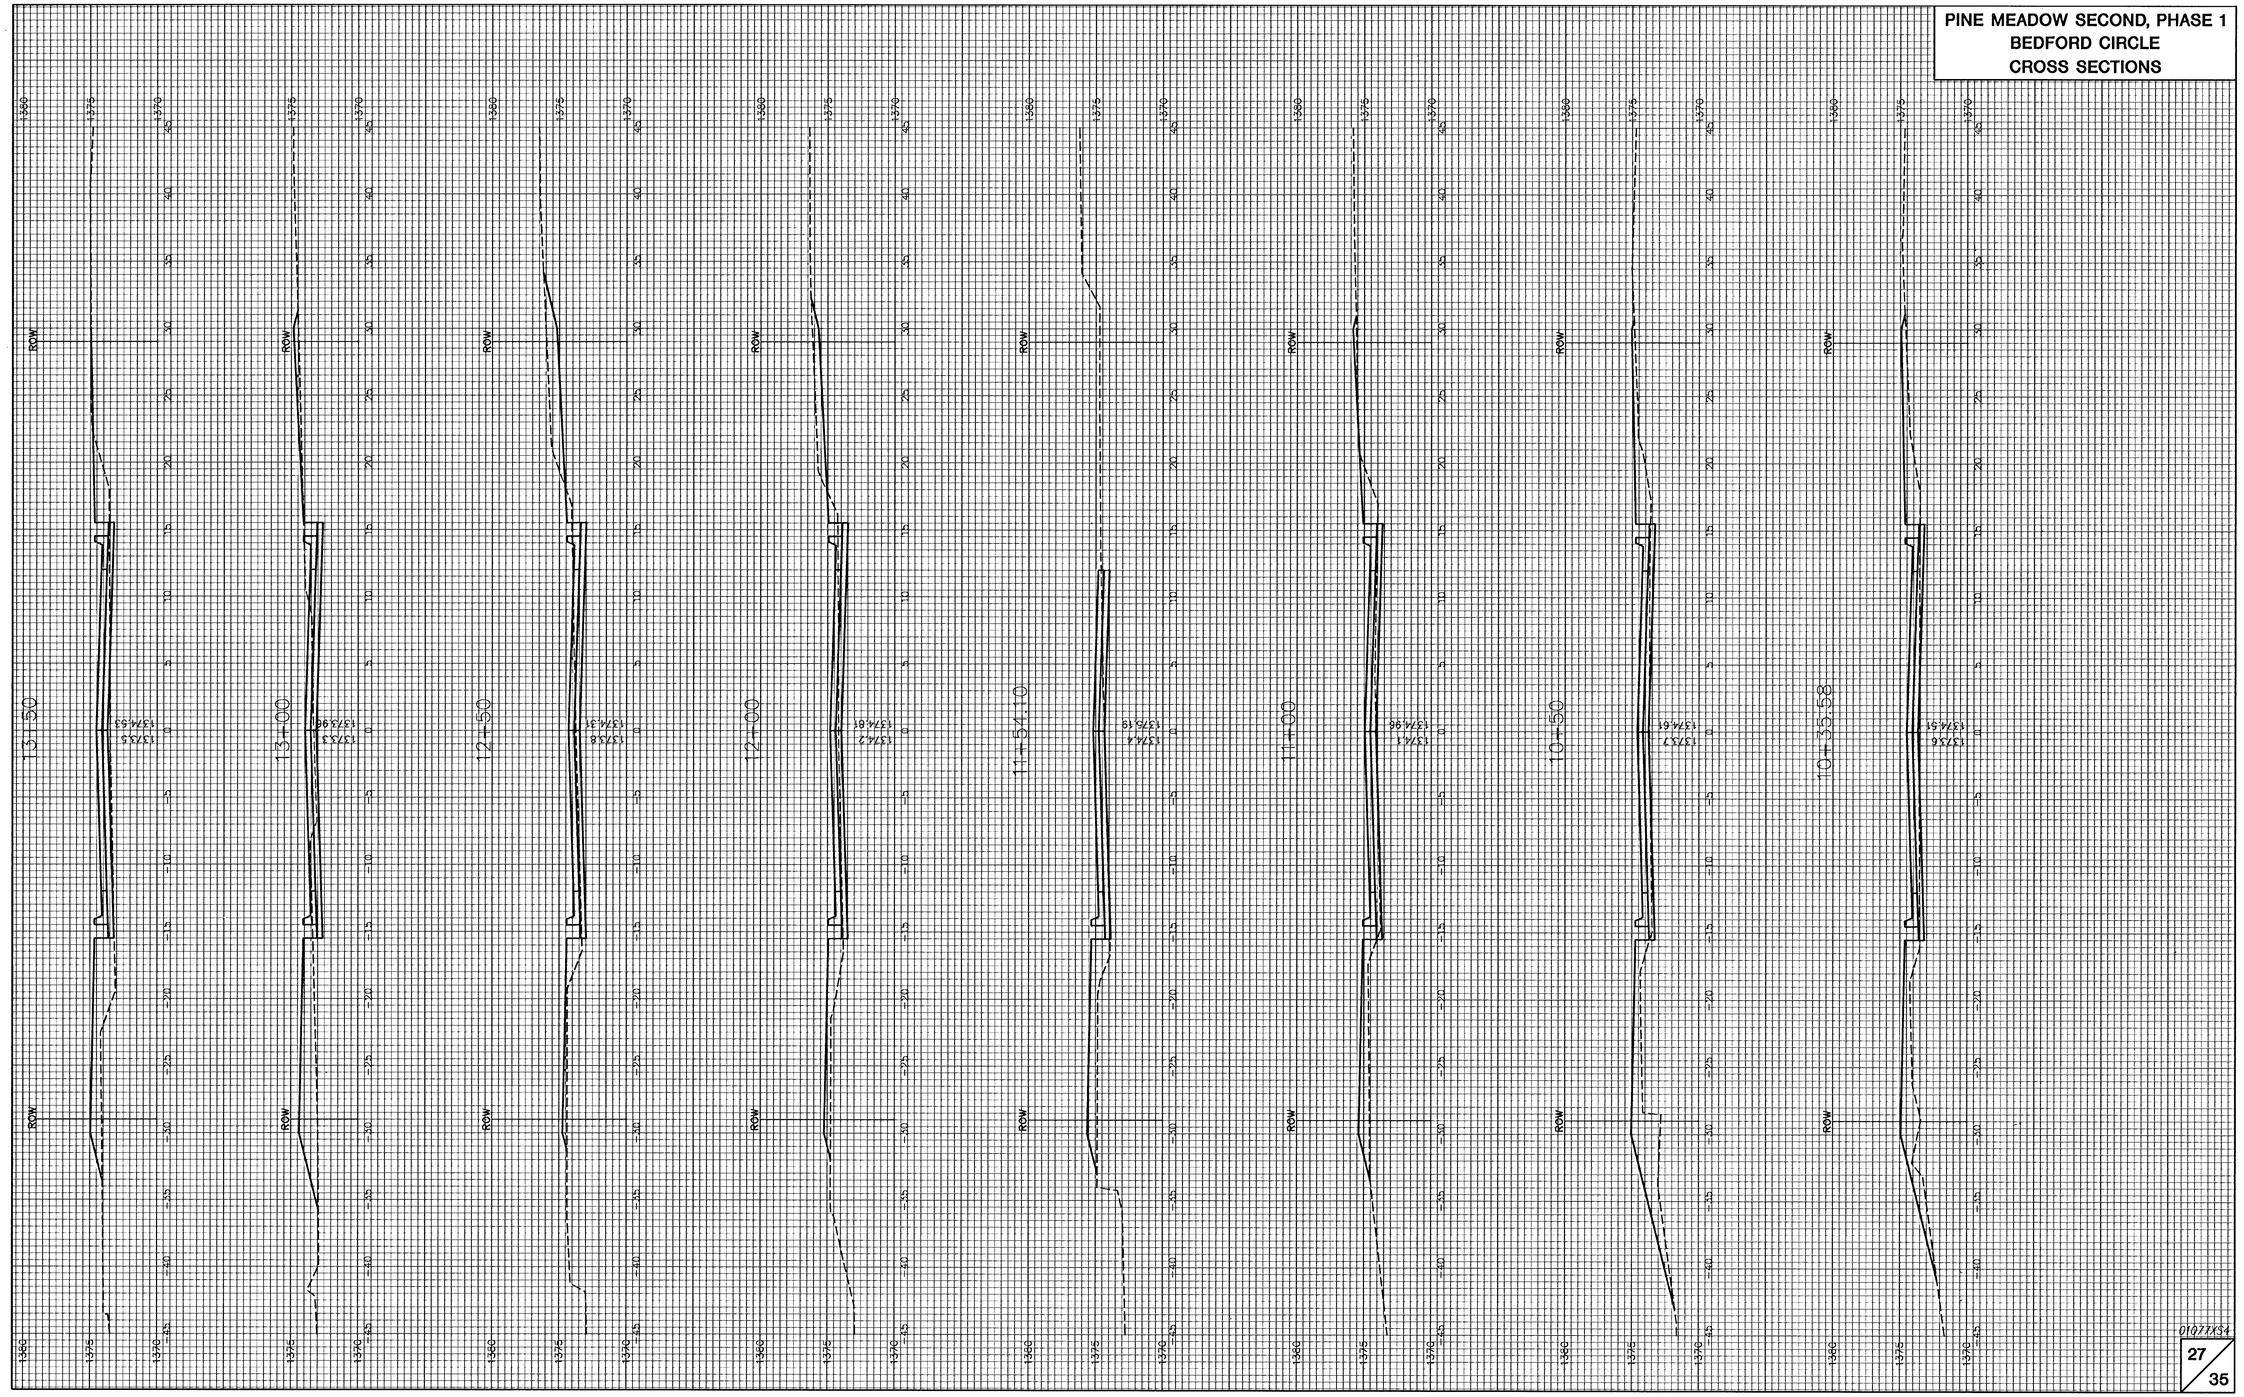

H:\CIVIL\01077\DWG\PAV\2NDADD\PH1\XSEC.DWG Wed Mar 06 07:07:35 2002