PINE MEADOW SECOND, PHASE 1
BEDFORD COURT (EYEBROW)
CROSS SECTIONS

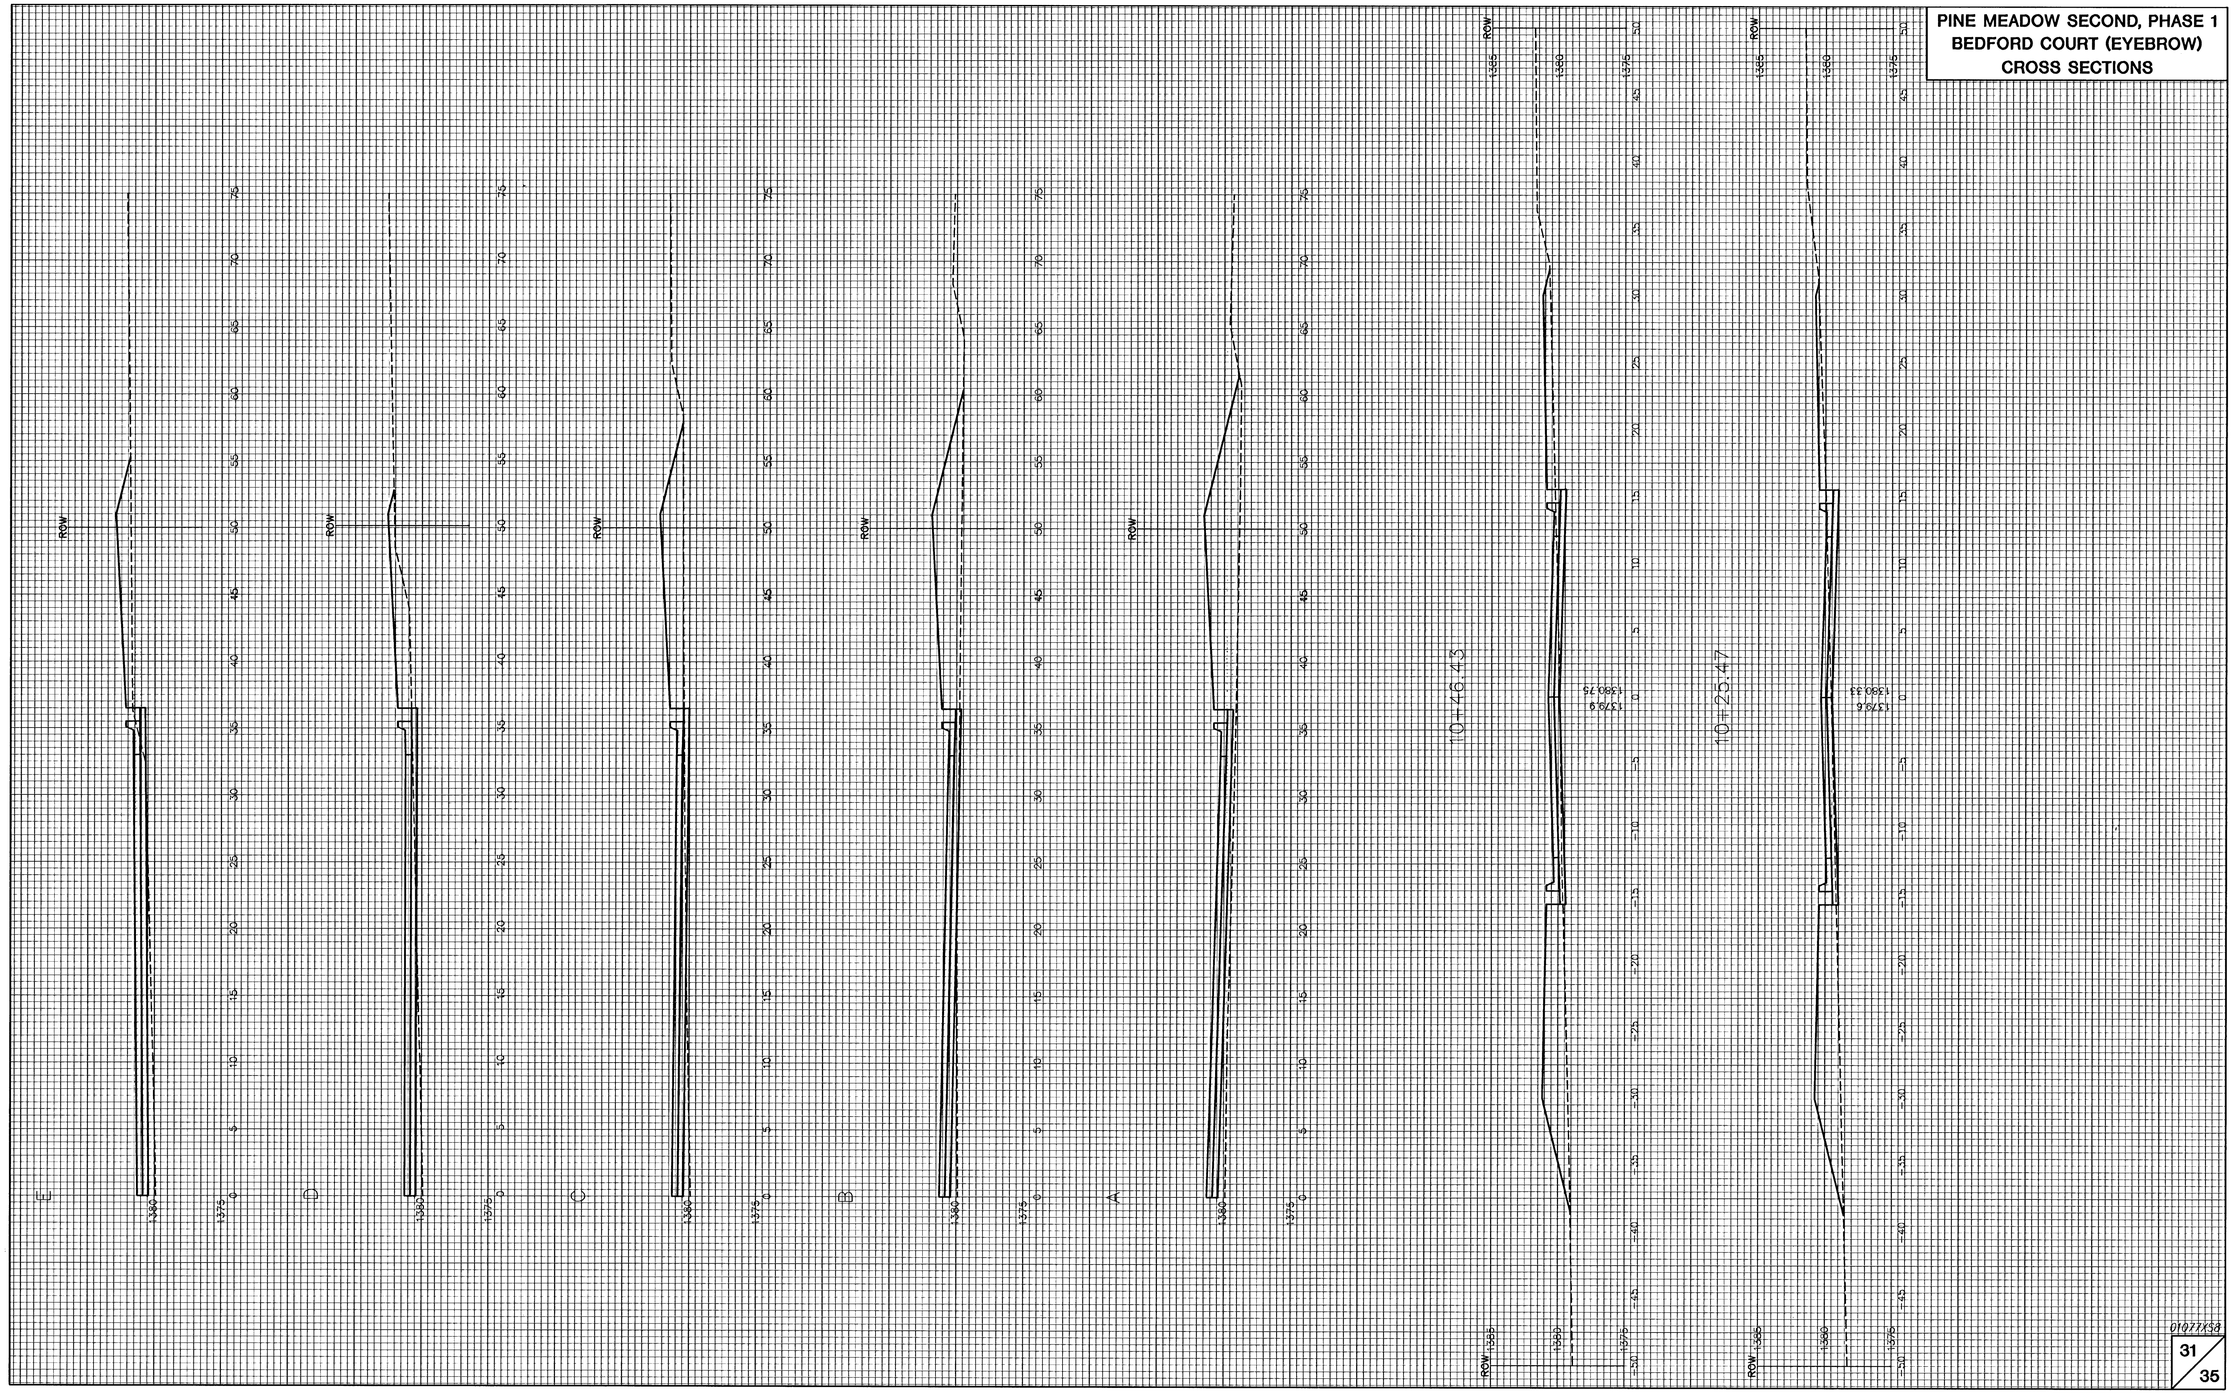

H:\CIVIL\01077\DWG\PAV\2ND\01PH1XSEC.DWG Wed Mar 06 07:08:19 2002