PINE MEADOW SECOND, PHASE 1
BEDFORD COURT (SOUTH)
CROSS SECTIONS

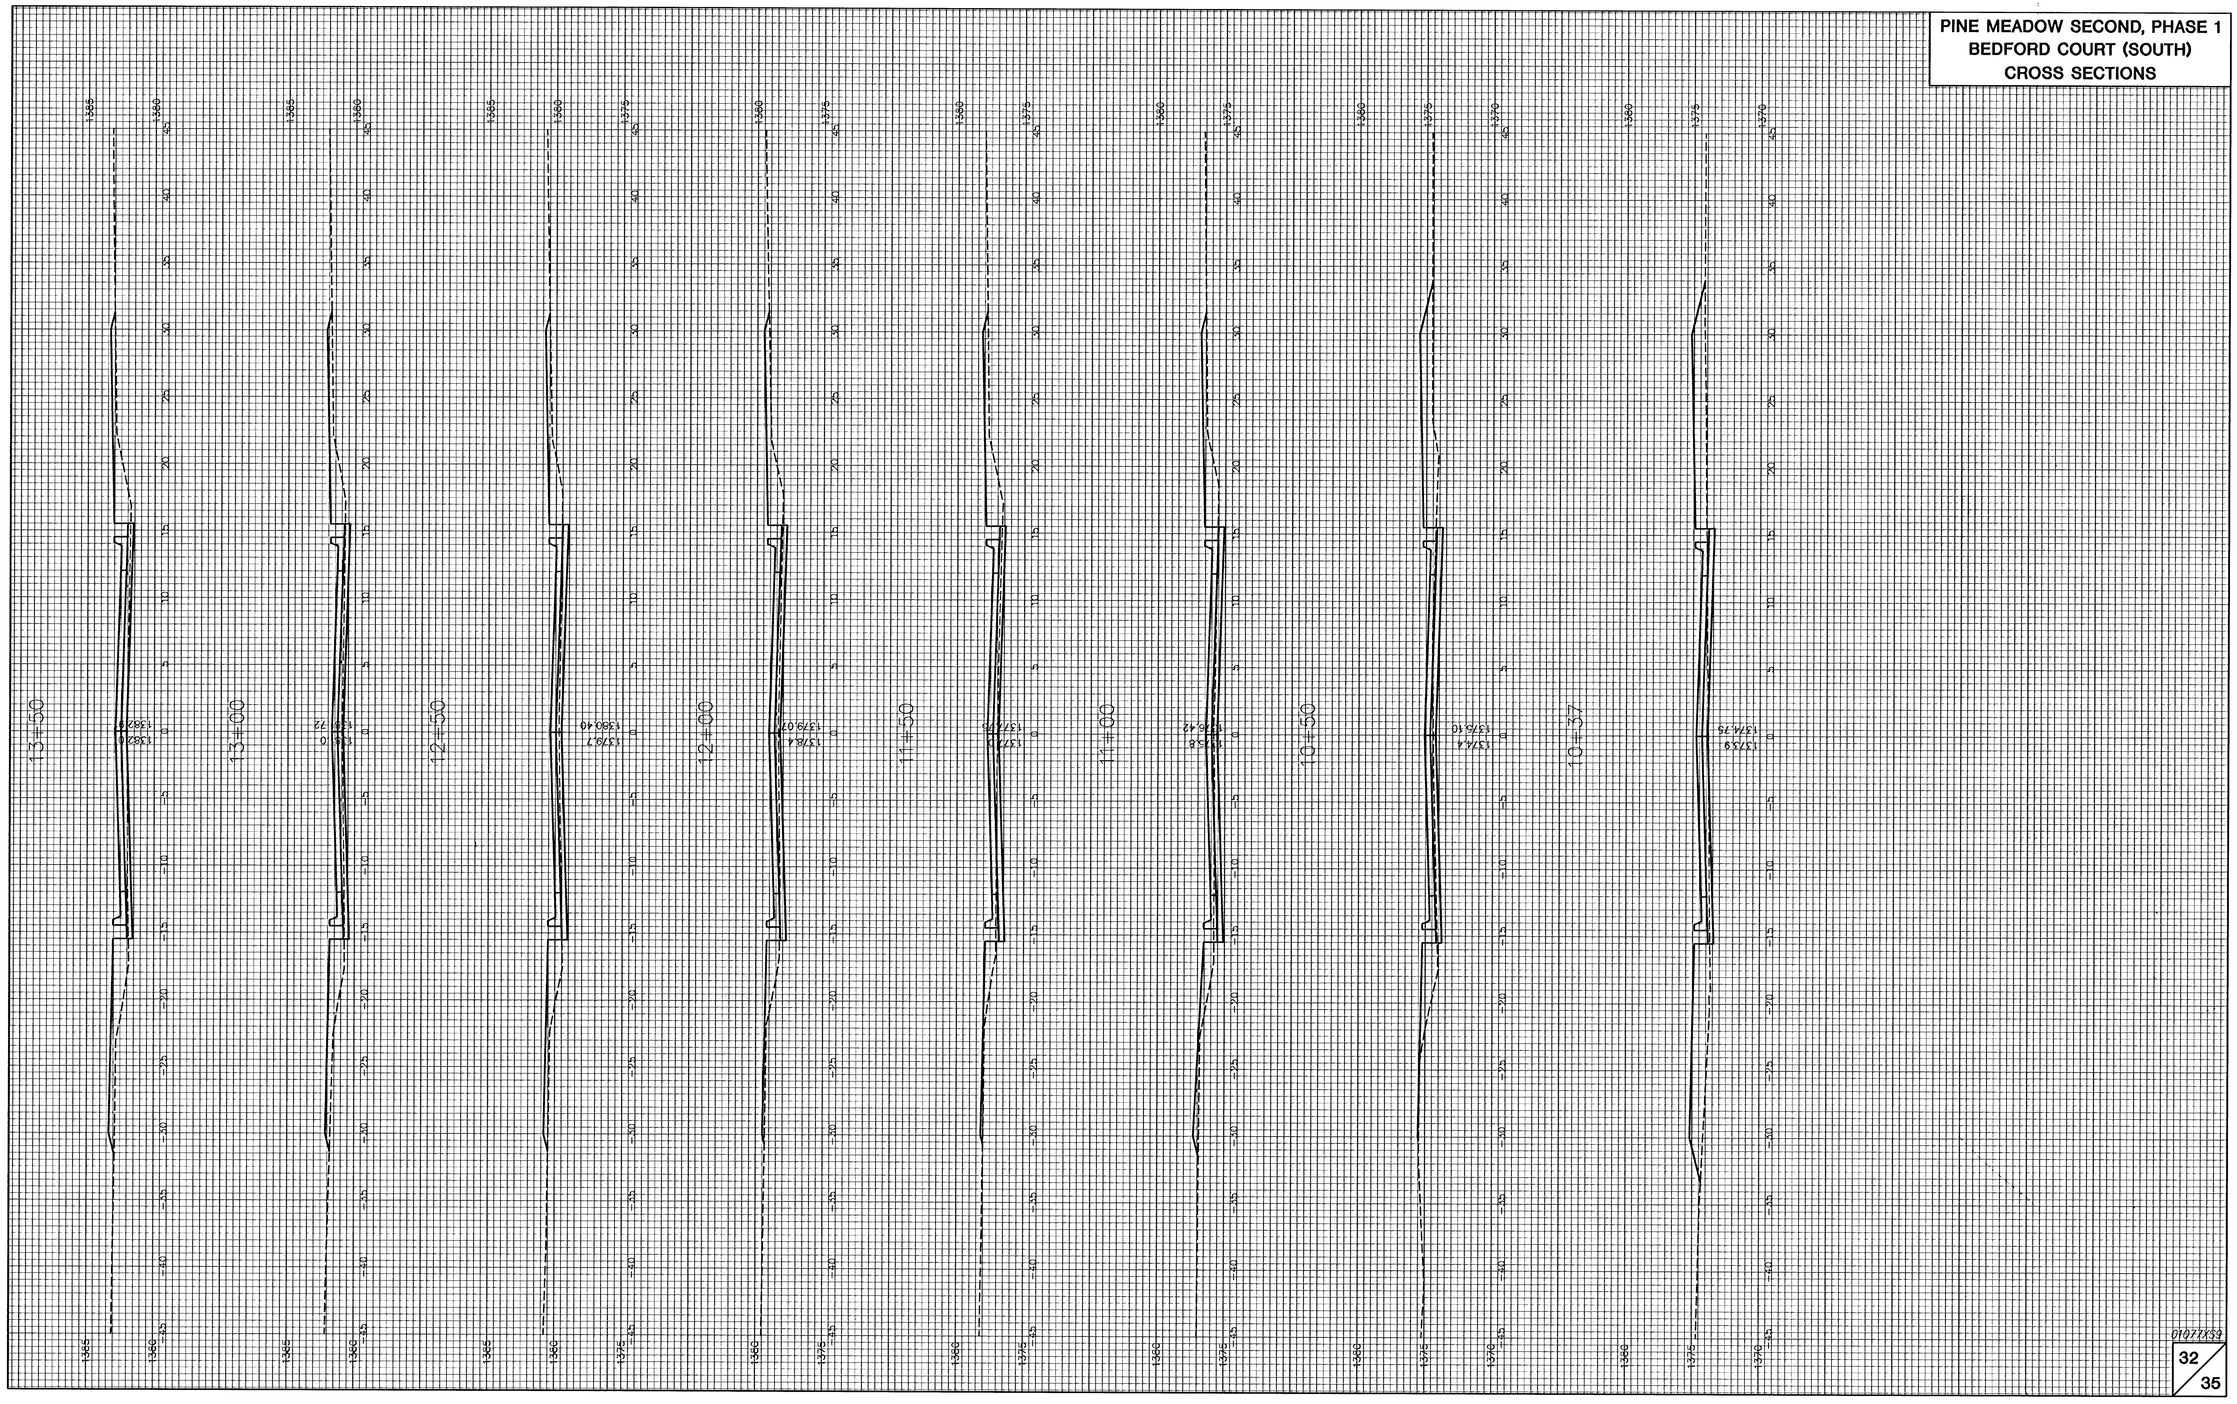

01077XS9

H:\CIVIL\01077\DWG\PAV\2NDADD\PH1\XSEC.DWG Wed Mar 06 07:08:31 2002