PINE MEADOW SECOND, PHASE 1
BEDFORD CT. (SOUTH)
CROSS SECTIONS

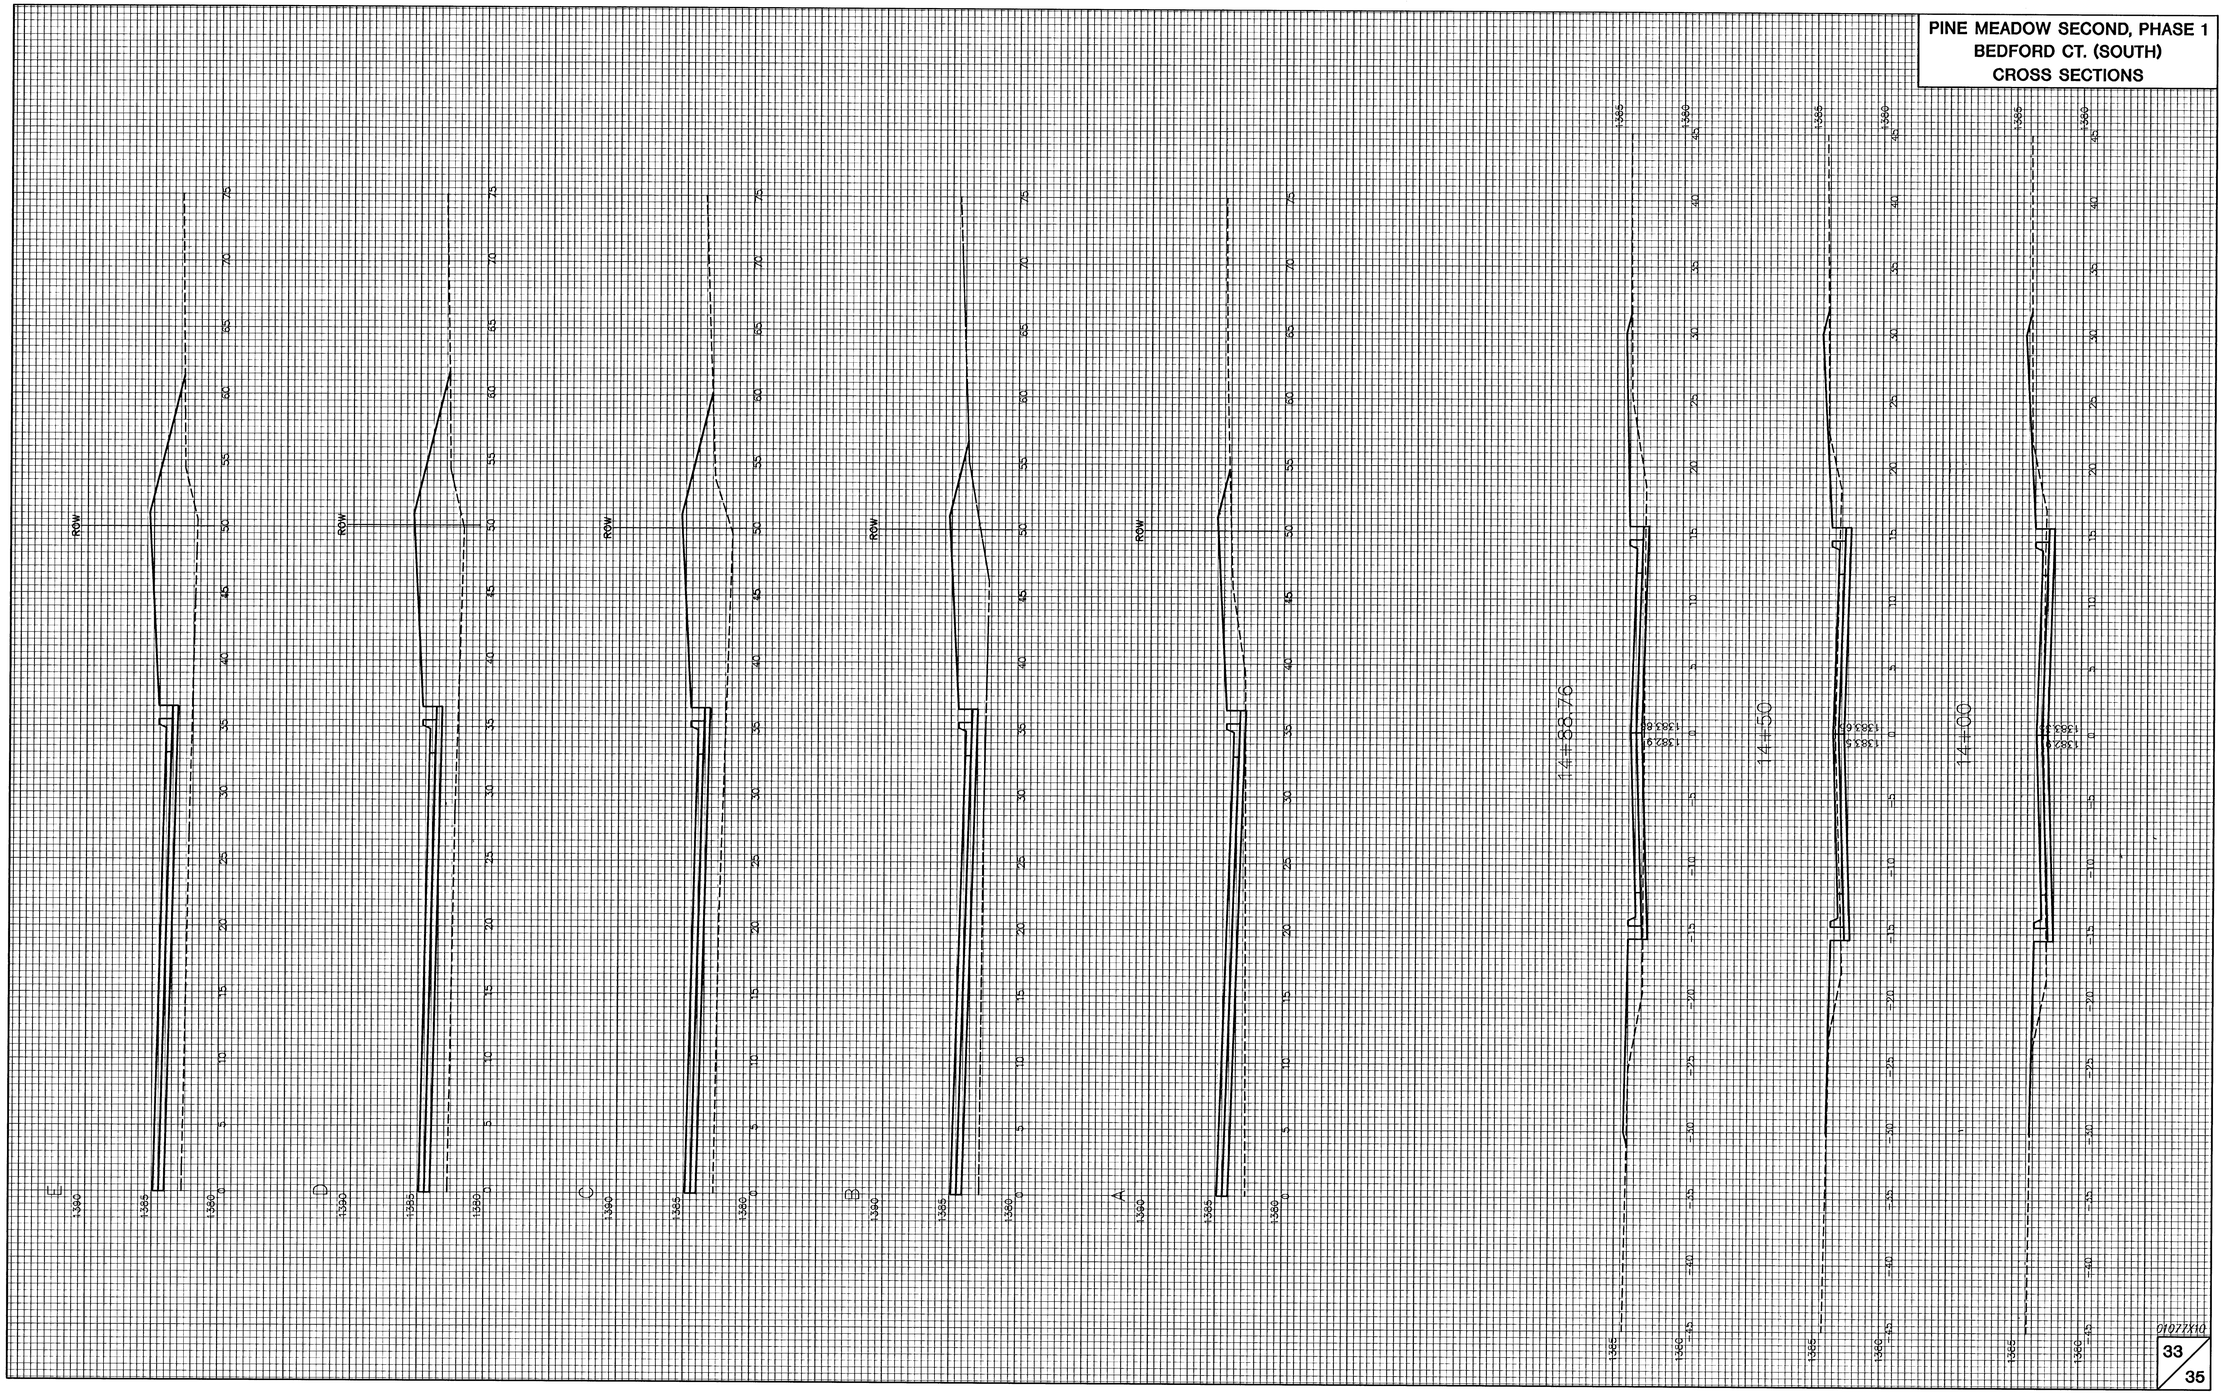

H:\CIVIL\01077\DWG\PAV\2NDADD\PH1XSEC.DWG Wed May 06 07:08:43 2002