PINE MEADOW SECOND, PHASE 1
BEDFORD CT. (SOUTH)
CROSS SECTIONS

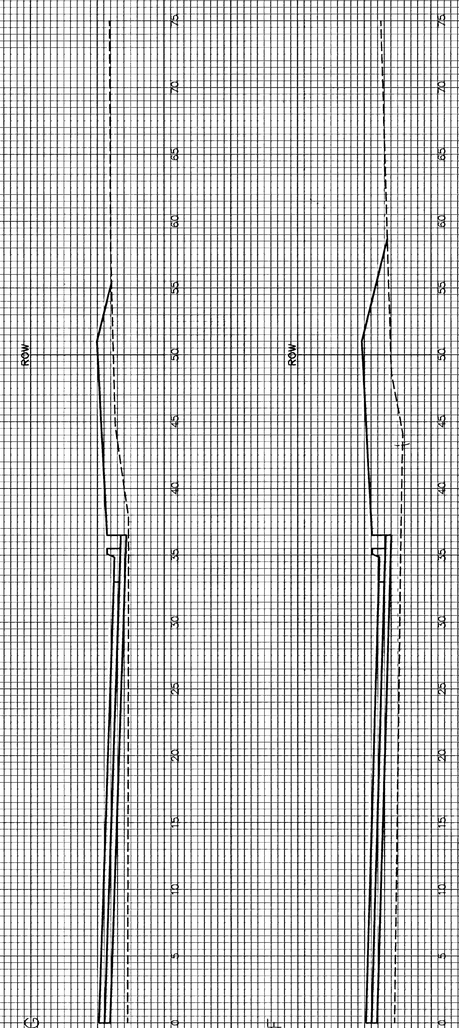

01077X11

H:\C17L\01077\DWG\PAVING\ADD\PH1\SEC.DWG Wed Mar 06 10:44:42 2002