91+50

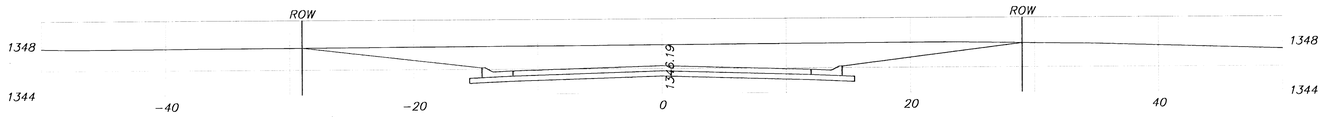

91+15.52

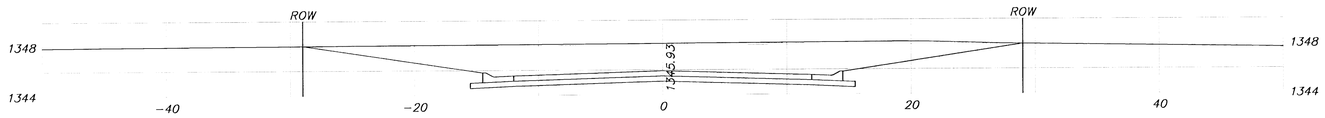

91+00

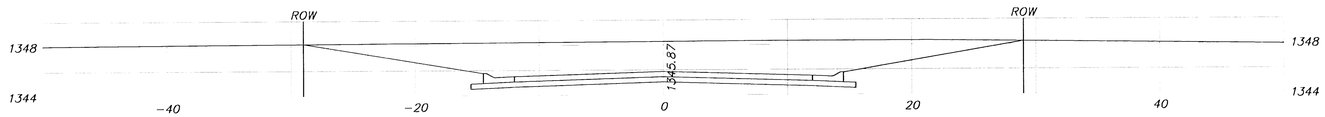

90+71.10

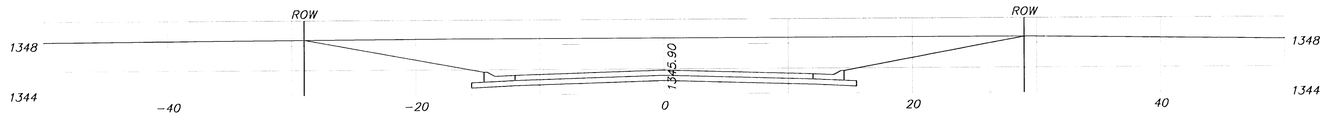

90+50

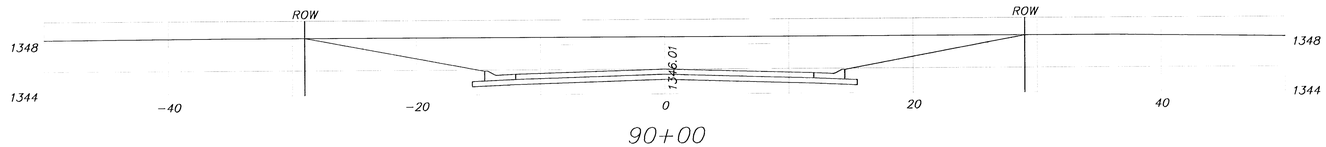

90+00

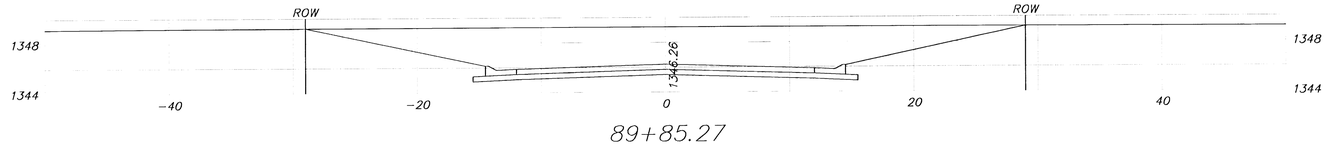

89+85.27

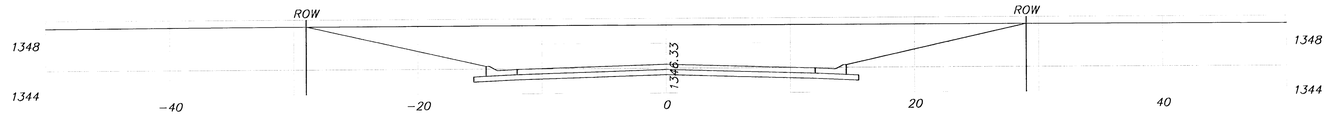

Smithmoor 10th Addition
Funston
Wichita, Kansas

kemiller engineering
516 S. Market, Wichita, KS 67202
316/264-0242

PROJECT NUMBER 472-83498			
KEM NO. 01083	FILE points	DATE	SHEET 17
DESIGN	DRAWN RR	REVISED	OF 24