44+00



43+50

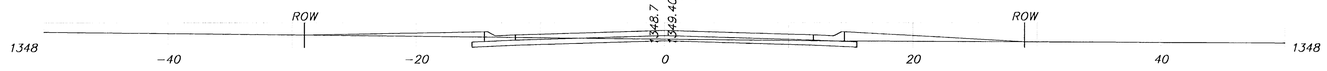

43+00

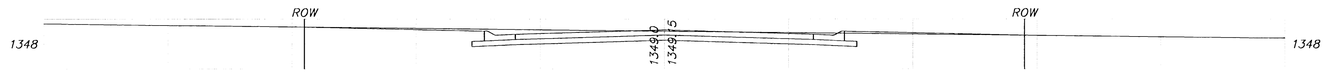

42+50

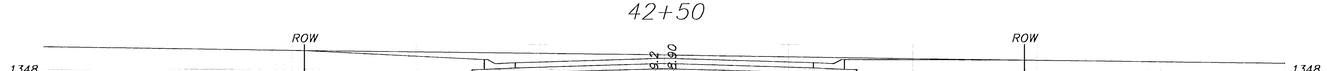

42+00

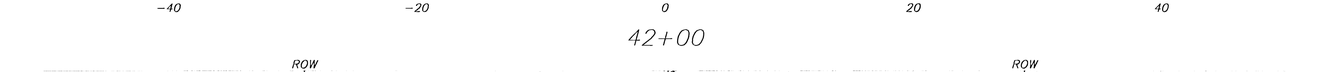

41+50

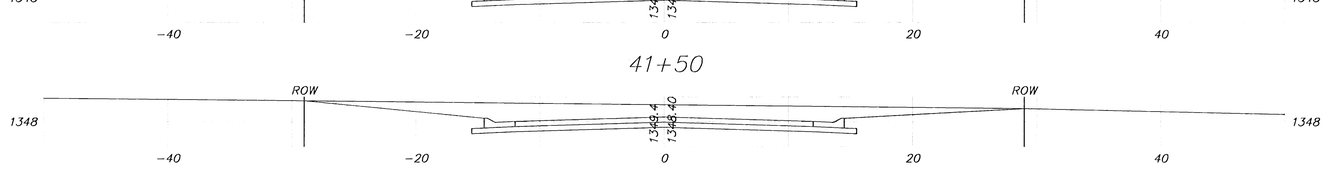

41+00

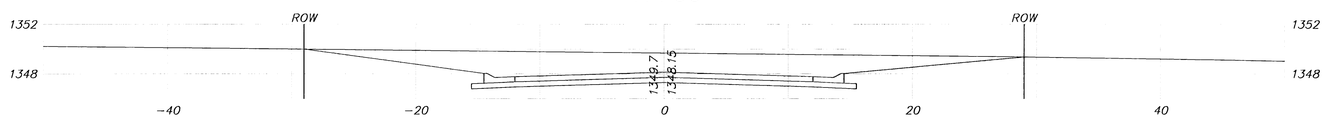

40+50

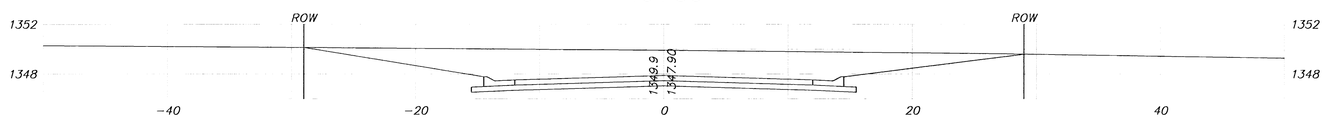

40+44.50

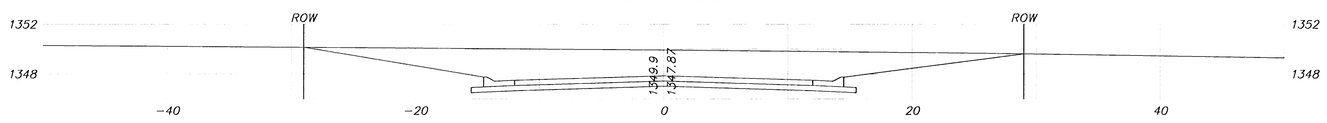

Smithmoor 10th Addition
Leanne Lane
Wichita, Kansas

kemiller engineering
518 S. Market
Wichita, KS 67202
316/264-0242

PROJECT NUMBER 472-83498			
KEM NO. 01083	FILE points	DATE	SHEET 22
DESIGN	DRAWN RR	REVISED	OF 24