


45+44.81

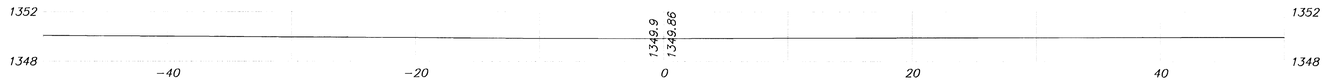


45+28.31

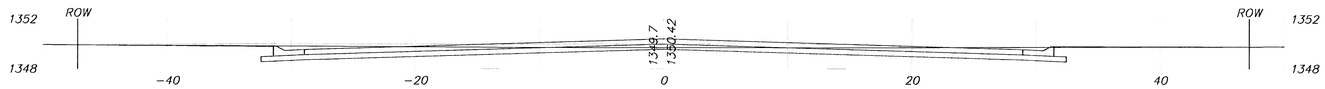


45+11.81

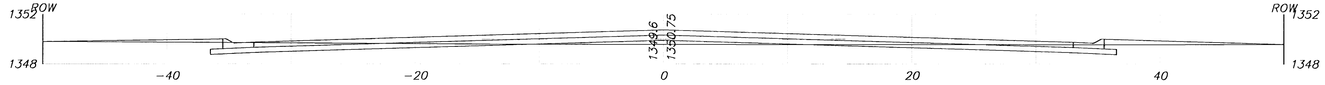

45+00

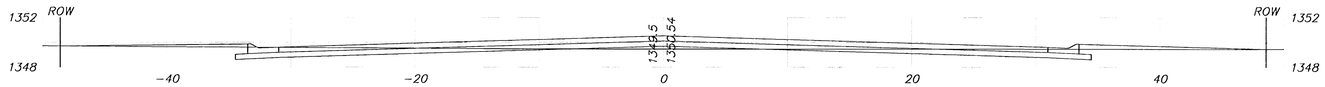

44+84

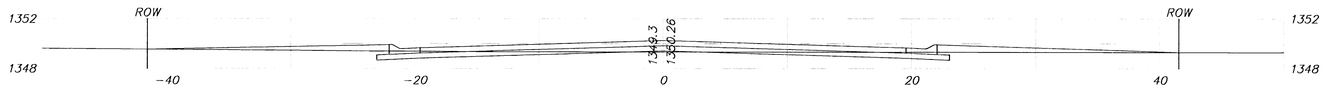

44+68.34



44+50



Smithmoor 10th Addition
Leanne Lane
Wichita, Kansas

kemiller engineering
516 S. Market,
Wichita, KS 67202
316/264-0242

PROJECT NUMBER 472-83498			
KEM NO. 01083	FILE points	DATE	SHEET 23
DESIGN	DRAWN RR	REVISED	OF 24