
PROJECT NO.	SHEET NO.	TOTAL SHEETS
472-83329	14	23

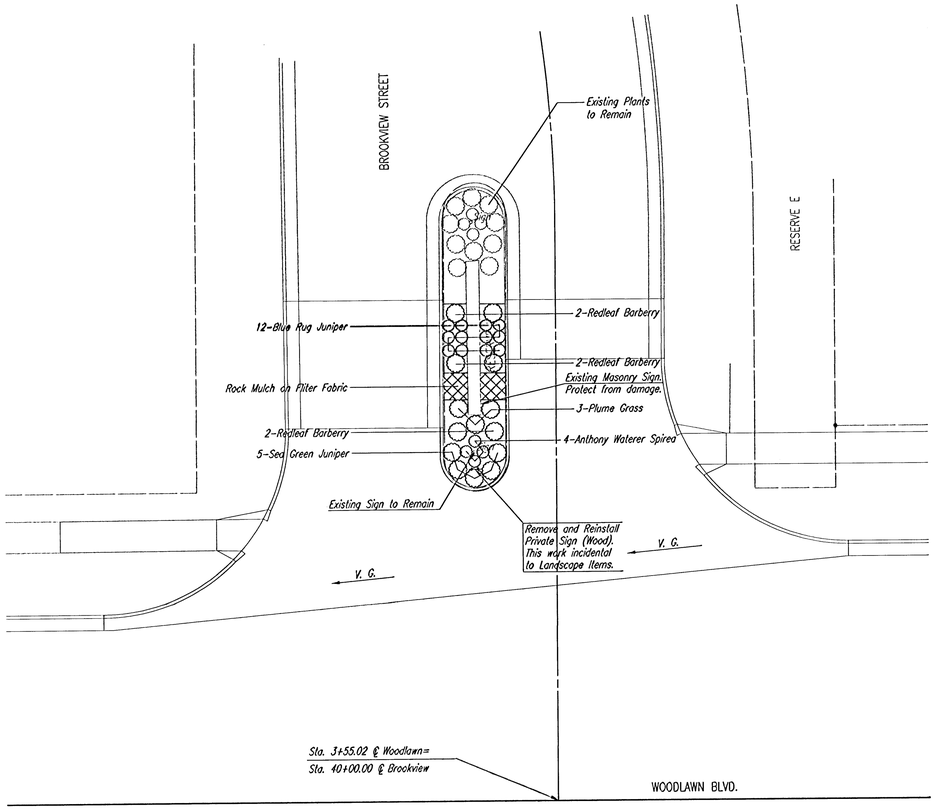

WOODLAWN/BROOKVIEW


NOTE:
AN IRRIGATION SYSTEM IS PRESENT IN THE MEDIAN ISLAND. THE CONTRACTOR SHALL ADJUST IRRIGATION HEADS AND PIPING AS NECESSARY. ANY DAMAGE TO THE IRRIGATION SYSTEM SHALL BE REPAIRED BY THE CONTRACTOR. THIS WORK SHALL BE INCIDENTAL TO LANDSCAPE ITEMS.

DSNR: BER OPER: DEP SCALE: 1=10.00
Q:\2001\01034\000\Woodlawn\LANDSCAPE 11-13-2001 01:14:09 pm


PLANT MATERIALS LIST

QUANTITY	COMMON NAME	BOTANICAL NAME	SIZE	CONDITION
5	SEA GREEN JUNIPER		5 GAL.	CONTAINER
6	REDLEAF BARBERRY	BERBERIS THUNBERGII "ATROPURPUREA"	5 GAL.	CONTAINER
4	ANTHONY WATER SPIREA	SPIREAEA BUMALDA "ANTHONY WATERER"	5 GAL.	CONTAINER
3	PLUME GRASS	MISCARITHUS SINESIS "GHACILLIMUS" (3' DEPTH)	5 GAL.	CONTAINER
12	BLUE RUG JUNIPER		5 GAL.	CONTAINER


QUANTITIES:
ROCK MULCH - 2.5 C.Y.

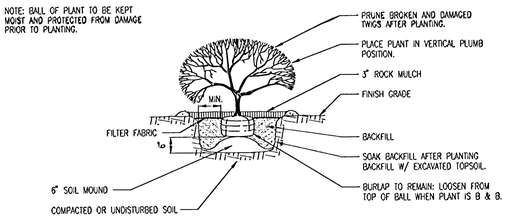

SHRUB PLANTING DETAIL

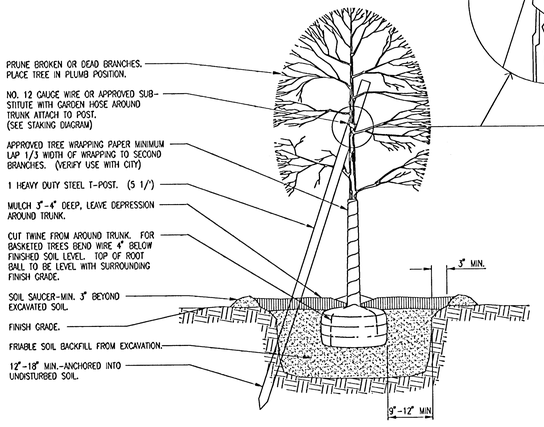

DECIDUOUS TREE
2" CALIPER AND SMALLER

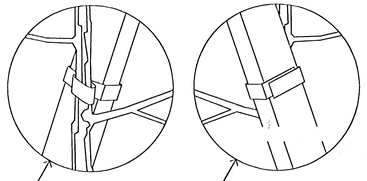

TREE TIE DETAIL

VERIFY STAKE ORIENTATION WITH CITY

HOSE WRAPPED AROUND TREE TO STAKE TO FORM FIGURE 8 TIE.

WOODLAWN

LANDSCAPE PLAN

Professional Engineering Consultants, P.A.
303 S. TOPEKA • WICHITA, KANSAS 67202
316-262-2691 • FAX 316-262-3003

Designed by	RMH	Checked by	
Drawn by	DEP	Date JUNE, 2001	Job No. 01034