

| PROJECT NO. | SHEET NO. | TOTAL SHEETS |
|---|---|---|
| 472-83330 | 7 | 16 |

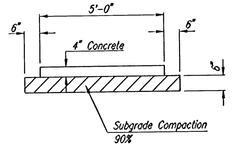



TYPICAL SIDEWALK SECTION

SIDEWALK NOTES


1. THE CONTRACTOR SHALL COMPACT 6" SUBGRADE UNDER ALL SIDEWALKS AS DETAILED ON THIS SHEET. ALL SIDEWALK COMPACTION SHALL BE CONSIDERED SUBSIDIARY TO "4" SIDEWALK CONCRETE PAVEMENT".

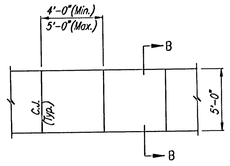



PLAN

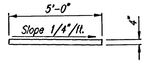


SECTION B-B

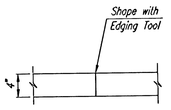



CONSTRUCTION JOINT

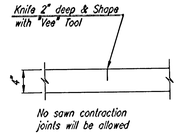



CONTRACTION JOINT


4" WALK DETAILS

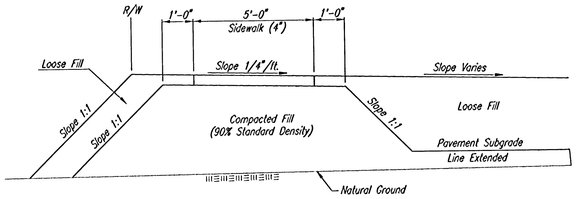



COMPACTED FILL DETAIL
WHERE SIDEWALK IS CONSTRUCTED
*(See Plan Sheets for Locations)*

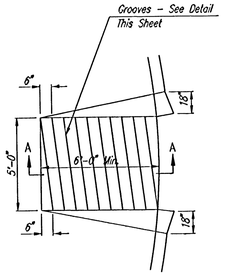



WHEELCHAIR RAMP DETAIL

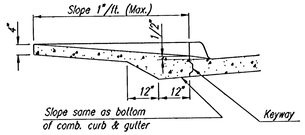


SECTION A-A

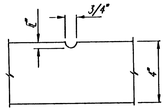


GROOVE DETAIL

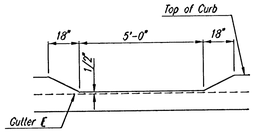


DEPRESSED CURB DETAIL

TYPICAL WHEELCHAIR RAMP DETAILS

37TH STREET NORTH

# MISCELLANEOUS PAVING DETAILS


Professional Engineering Consultants, P.A.
303 S. TOPEKA • WICHITA, KANSAS 67202
316-262-2691 • FAX 316-262-3003


| Designed by | ORC | Checked by | BER | |
|---|---|---|---|---|
| Drawn by | DEP | Date | JUNE, 2001 | Job No. 01034 |


DSNR: BER OPER: DEP SCALE: 1=10.00
C:\2001\01034\000\37thMISCDTL1 11-14-2001 11:16:22 am