

PROJECT NO.	SHEET NO.	TOTAL SHEETS
472-83468	13	55

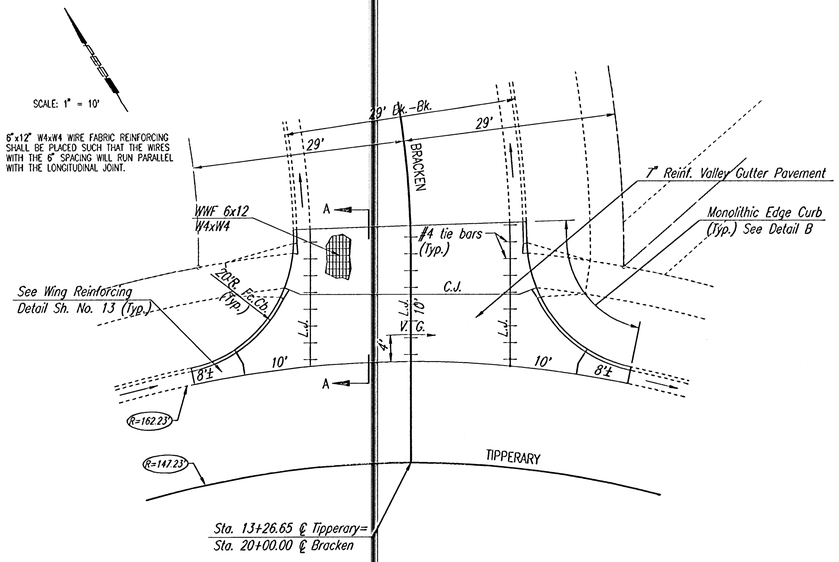


PLAN

REINFORCED VALLEY GUTTER

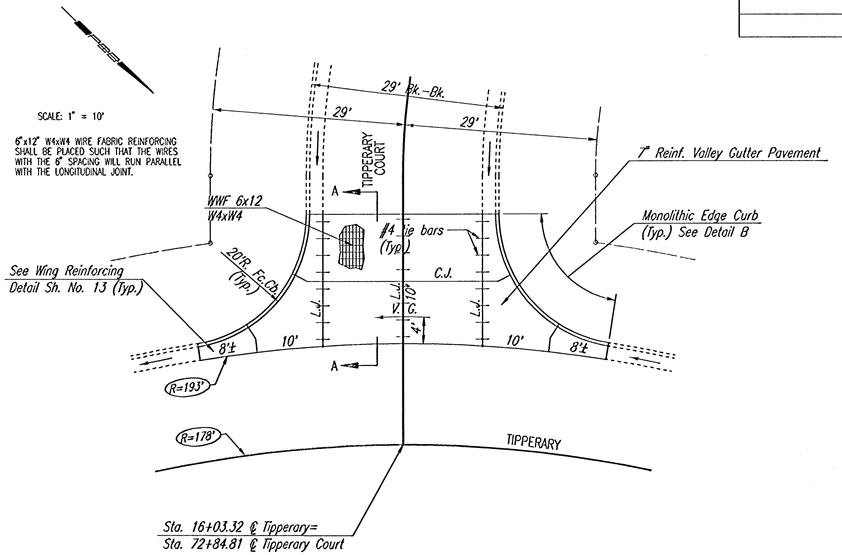


PLAN

REINFORCED VALLEY GUTTER

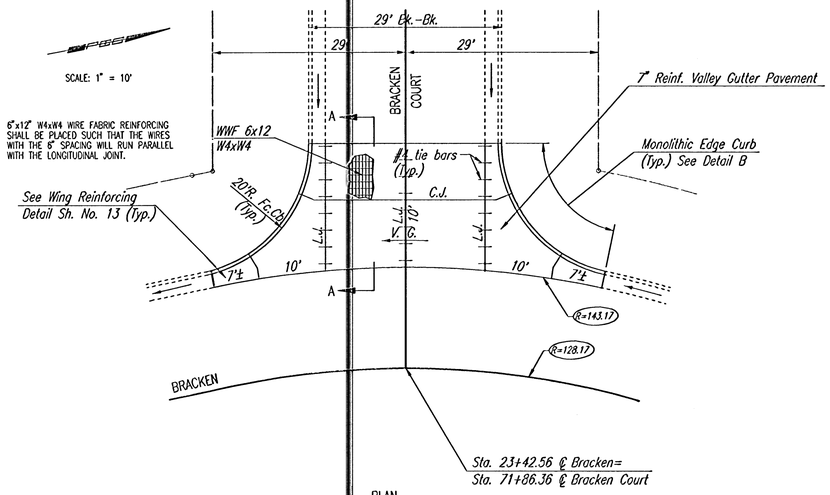

PLAN

REINFORCED VALLEY GUTTER

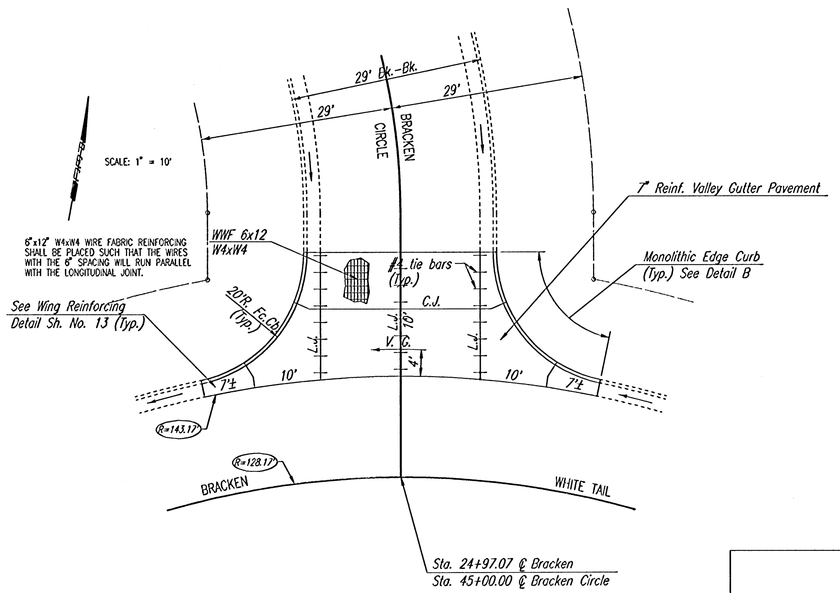

PLAN

REINFORCED VALLEY GUTTER

BALTHROP 4TH ADDITION

VALLEY GUTTER PLANS

Professional Engineering Consultants, P.A.
303 S. TOPEKA • WICHITA, KANSAS 67202
316-262-2691 • FAX 316-262-3003

Designed by	BER	Checked by	
Drawn by	DEP	Date FEB. 2002	Job No. 01545

DSNR: DEP OPER: SAD SCALE: 1=10.00
O:\2001\01545\000\VALGUTP1 03-13-2002 04:01:48 pm