
PROJECT NO.	SHEET NO.	TOTAL SHEETS
472-83468	31	55

FOUR-CORNER PLAN/MASTER DRAINAGE PLAN

BALTHROP 4TH ADDITION

TO WICHITA, SEDGWICK COUNTY, KANSAS

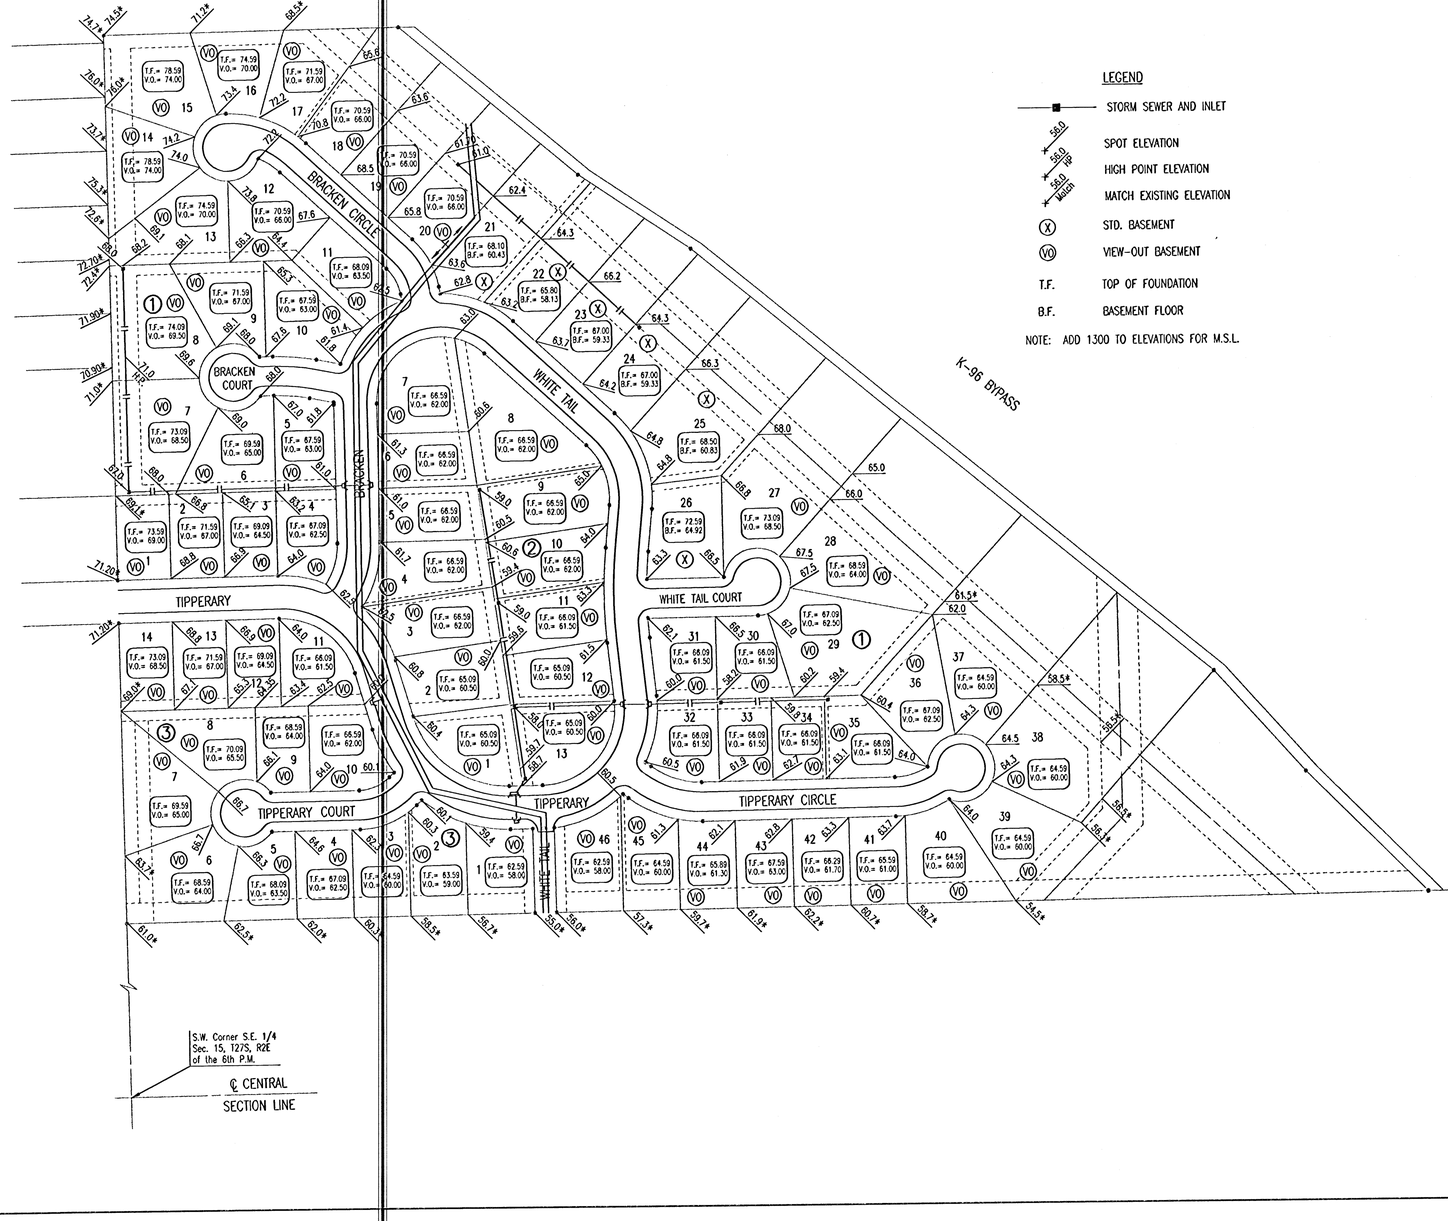

LEGEND

- STORM SEWER AND INLET
- SPOT ELEVATION
- HIGH POINT ELEVATION
- MATCH EXISTING ELEVATION
- (X) STD. BASEMENT
- (VO) VIEW-OUT BASEMENT
- T.F. TOP OF FOUNDATION
- B.F. BASEMENT FLOOR


NOTE: ADD 1300 TO ELEVATIONS FOR M.S.L.

SCALE: 1"=100'

● = IRON SET UNLESS OTHERWISE NOTED

B.M. – CHISELED "□" IN CENTER CONCRETE HEADWALL TO R.C.B. 24.5' SOUTH AND 56.7' WEST OF THE INTERSECTION OF THE CENTERLINES OF CENTRAL AND GREENWICH.

ELEV. = 1376.228 N.G.V.D.

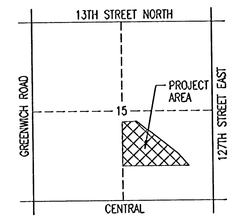

VICINITY MAP

BALTHROP 4TH ADDITION

FOUR CORNER LOT GRADING

Professional Engineering Consultants, P.A.
303 S. TOPEKA • WICHITA, KANSAS 67202
316-262-2691 • FAX 316-262-3003

Designed by	BER	Checked by	
Drawn by	DEP	Date FEB. 2002	Job No. 01545

DSNR: DEP OPER: SAD SCALE: 1=100.00
Q:\2001\01545\000\4CORNER 03-13-2002 03:52:00 pm