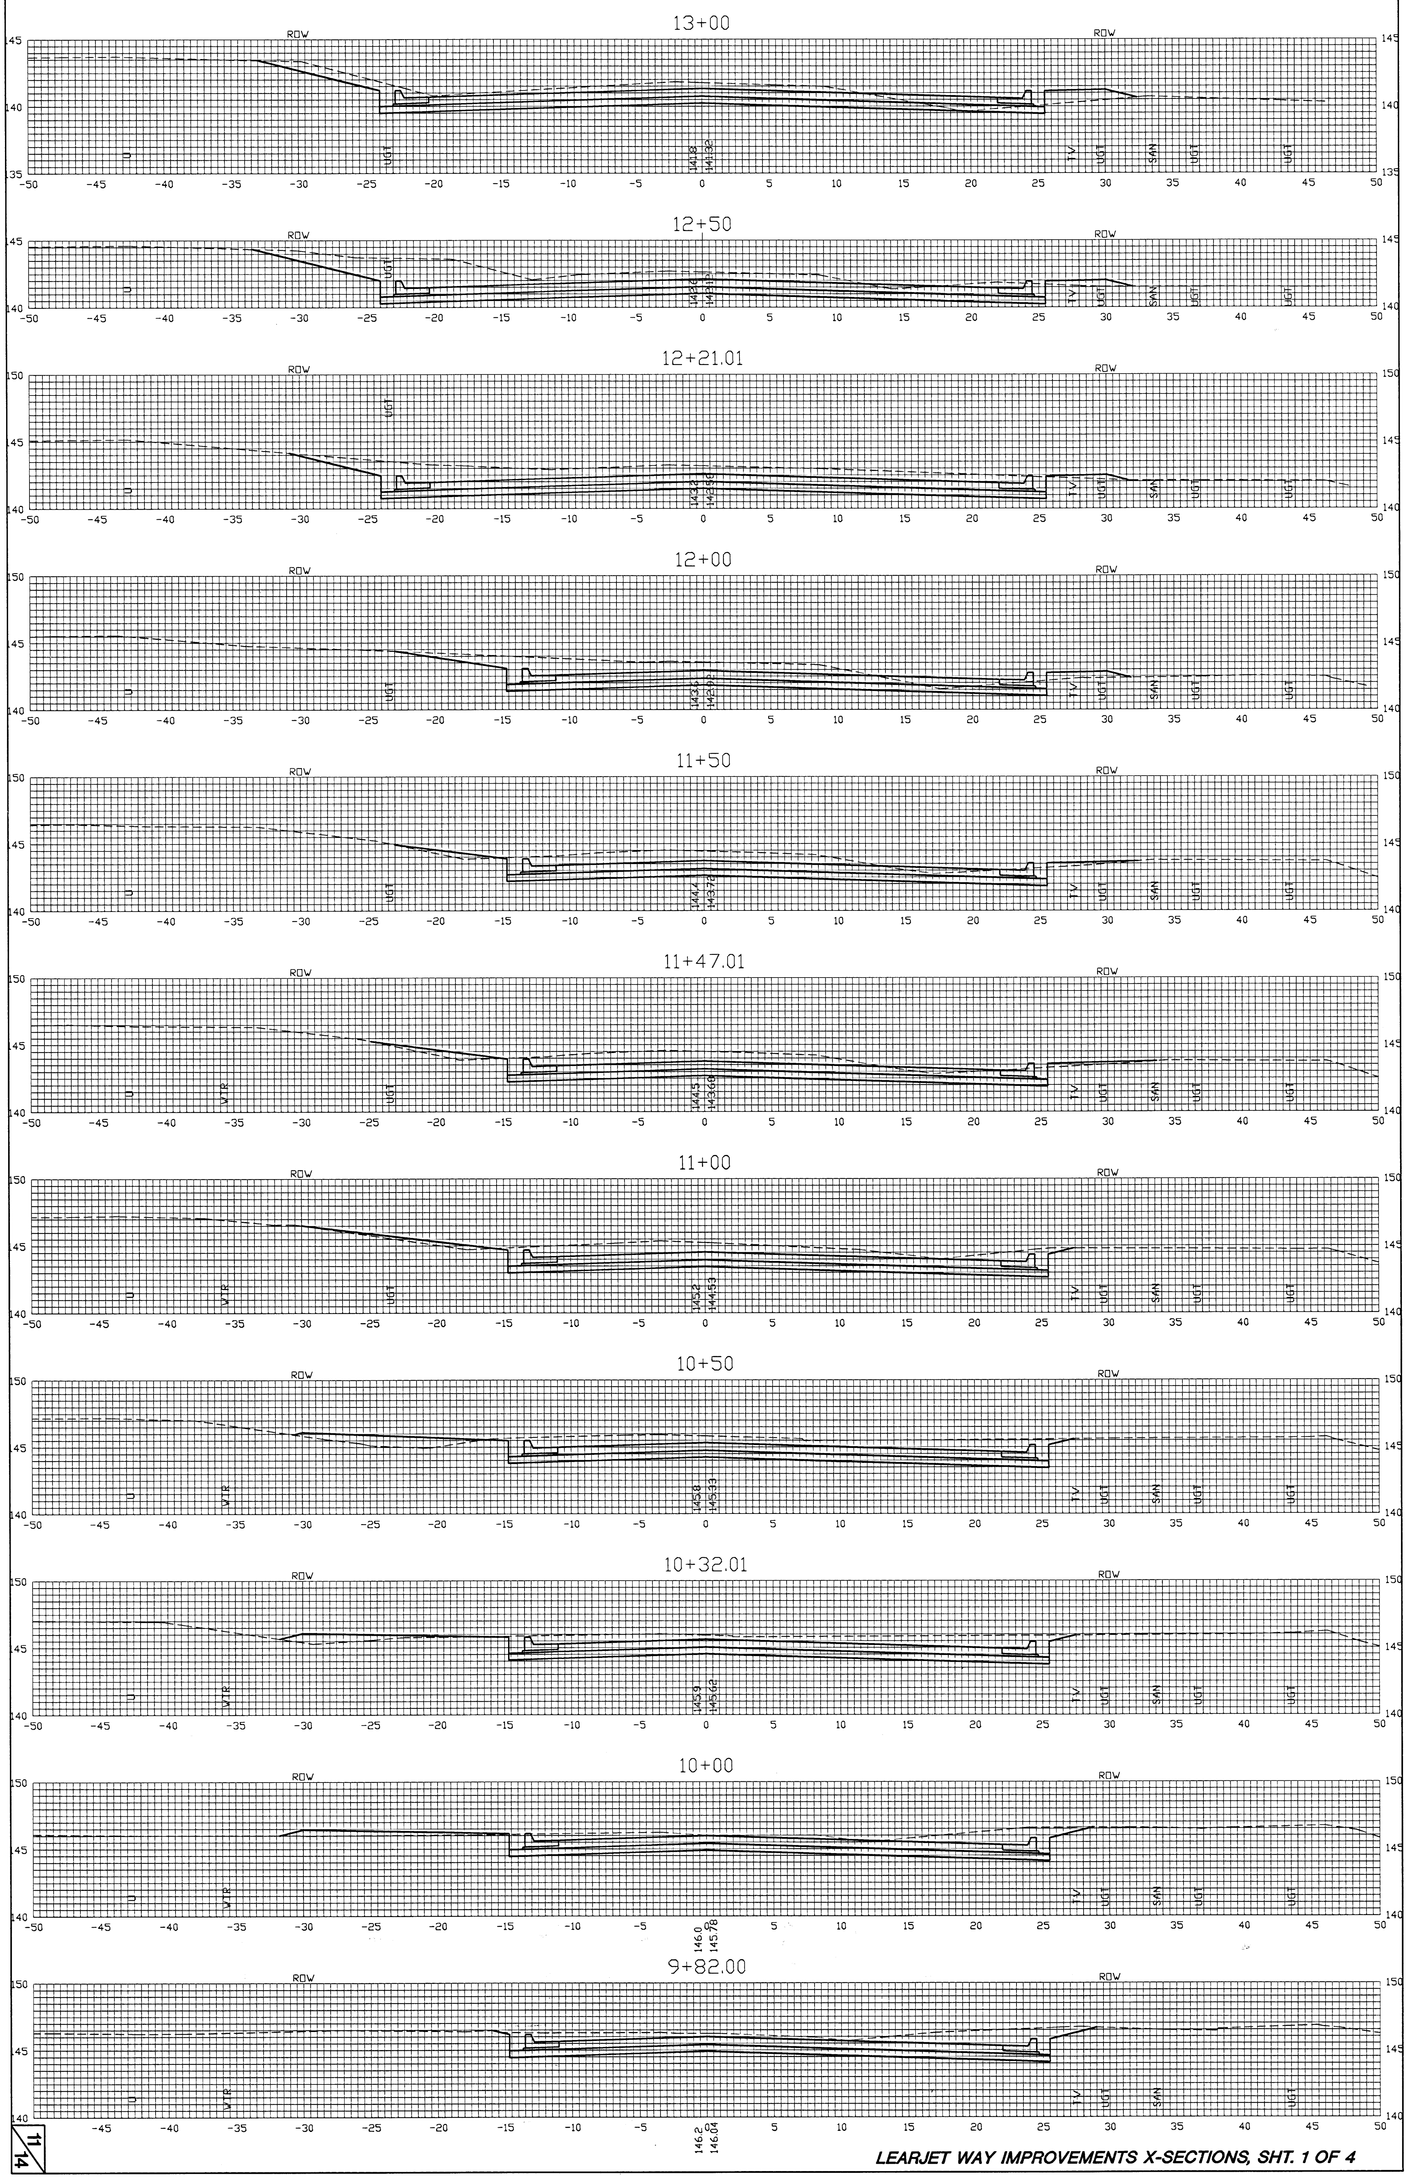

LEARJET WAY IMPROVEMENTS X-SECTIONS, SHT. 1 OF 4

H:\CIVIL\99034\PAVE\X_SECTIONS.DWG Fri Jul 13 08:20:04 2001