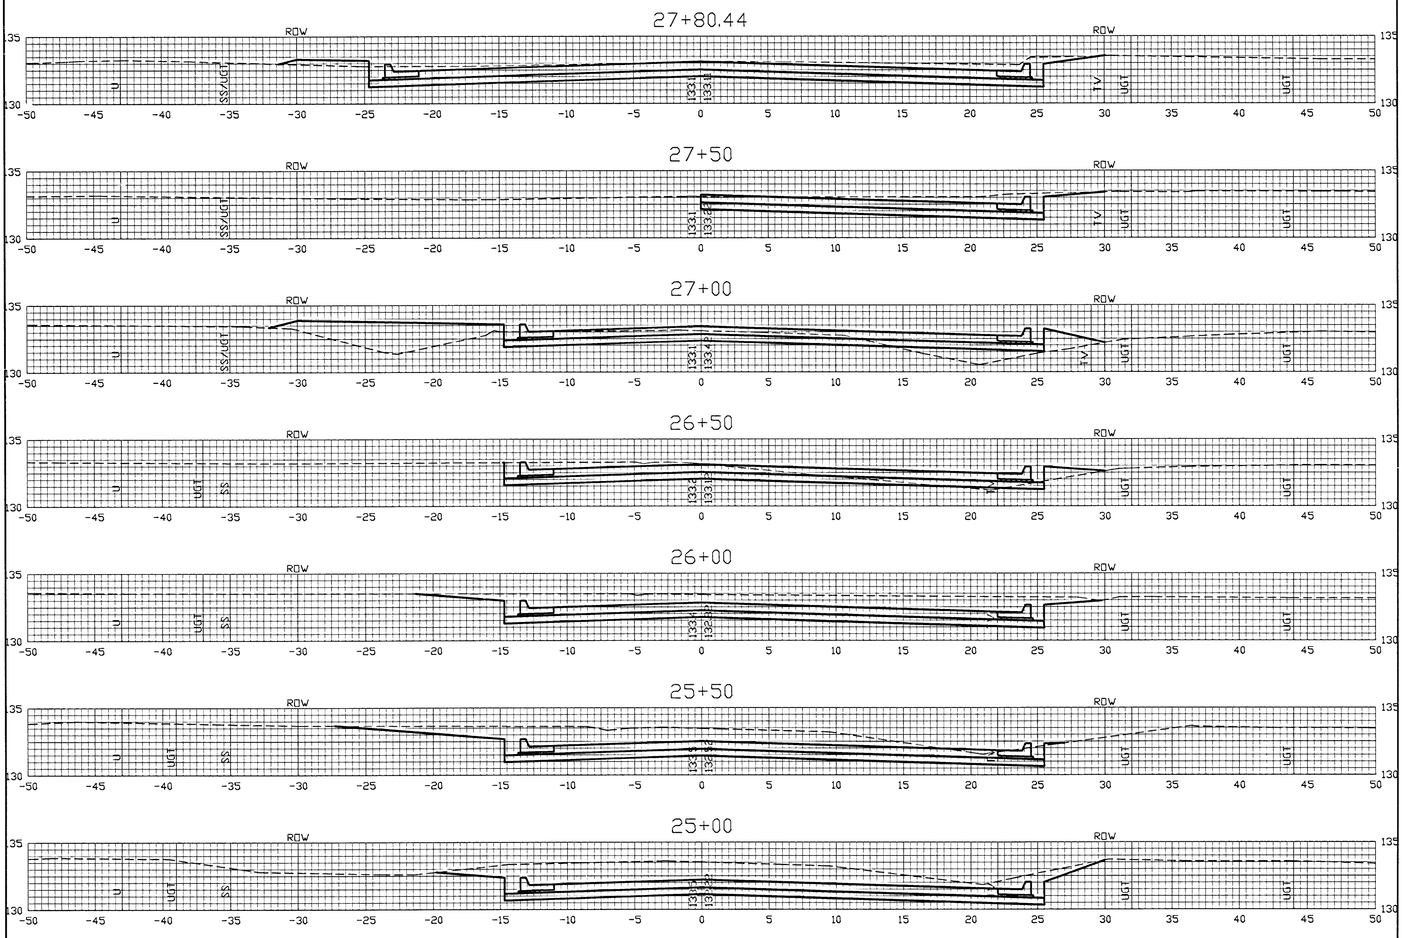

LEARJET WAY IMPROVEMENTS X-SECTIONS, SHT. 4 OF 4

H:\CIVIL\9024\PAVEX_SECTION.DWG Tue Nov 28 16:54:39 2000