


WOODCHUCK
STORM WATER SEWER PLANS
LINE 1 & LINE 2

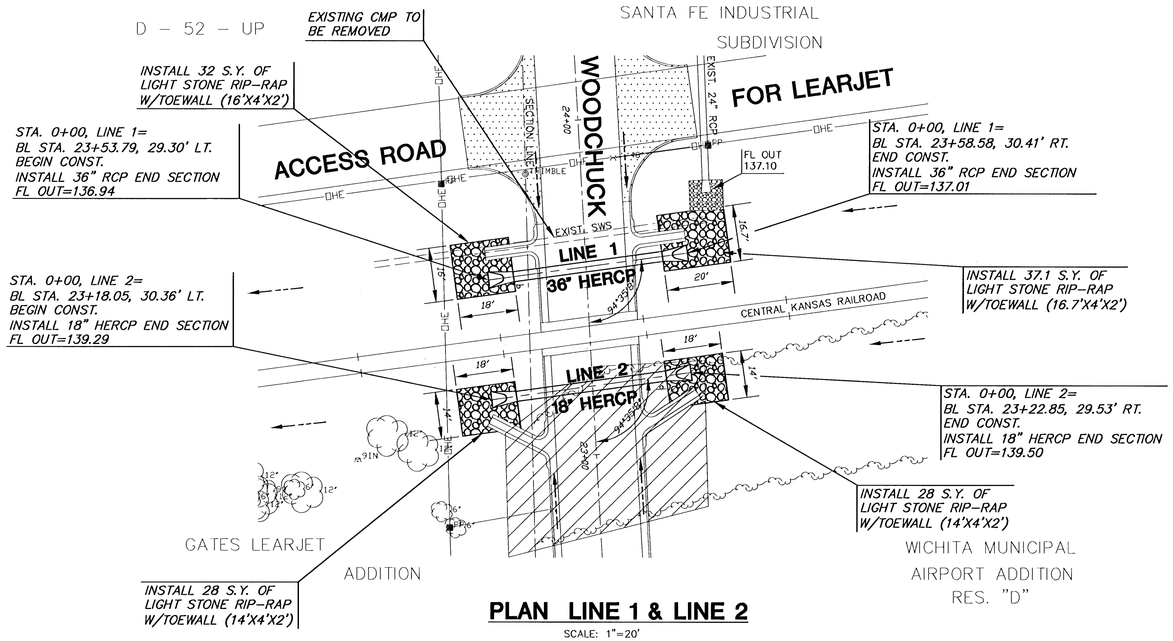

PLAN LINE 1 & LINE 2
SCALE: 1"=20'

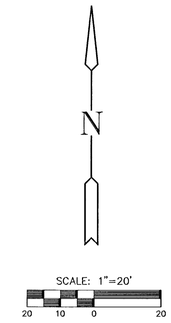

= TREE REMOVAL

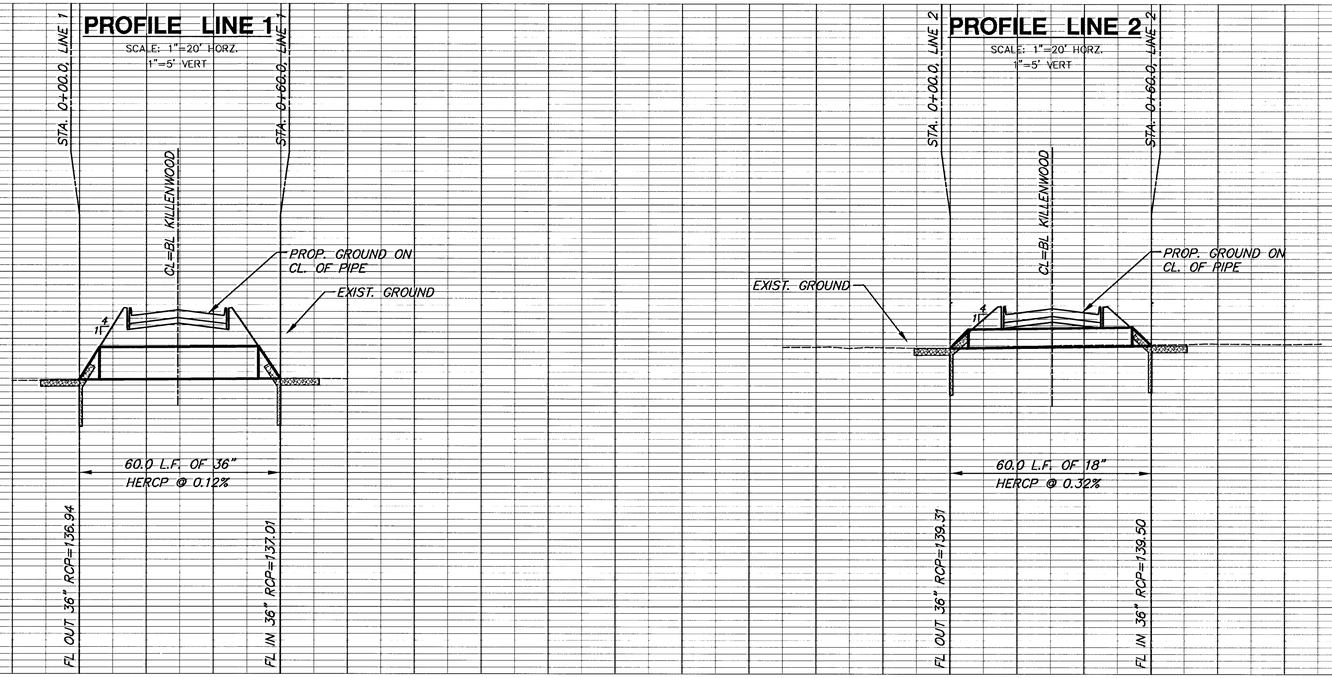

H:\CIVIL\00243\DWG\SWS\00243D1.DWG