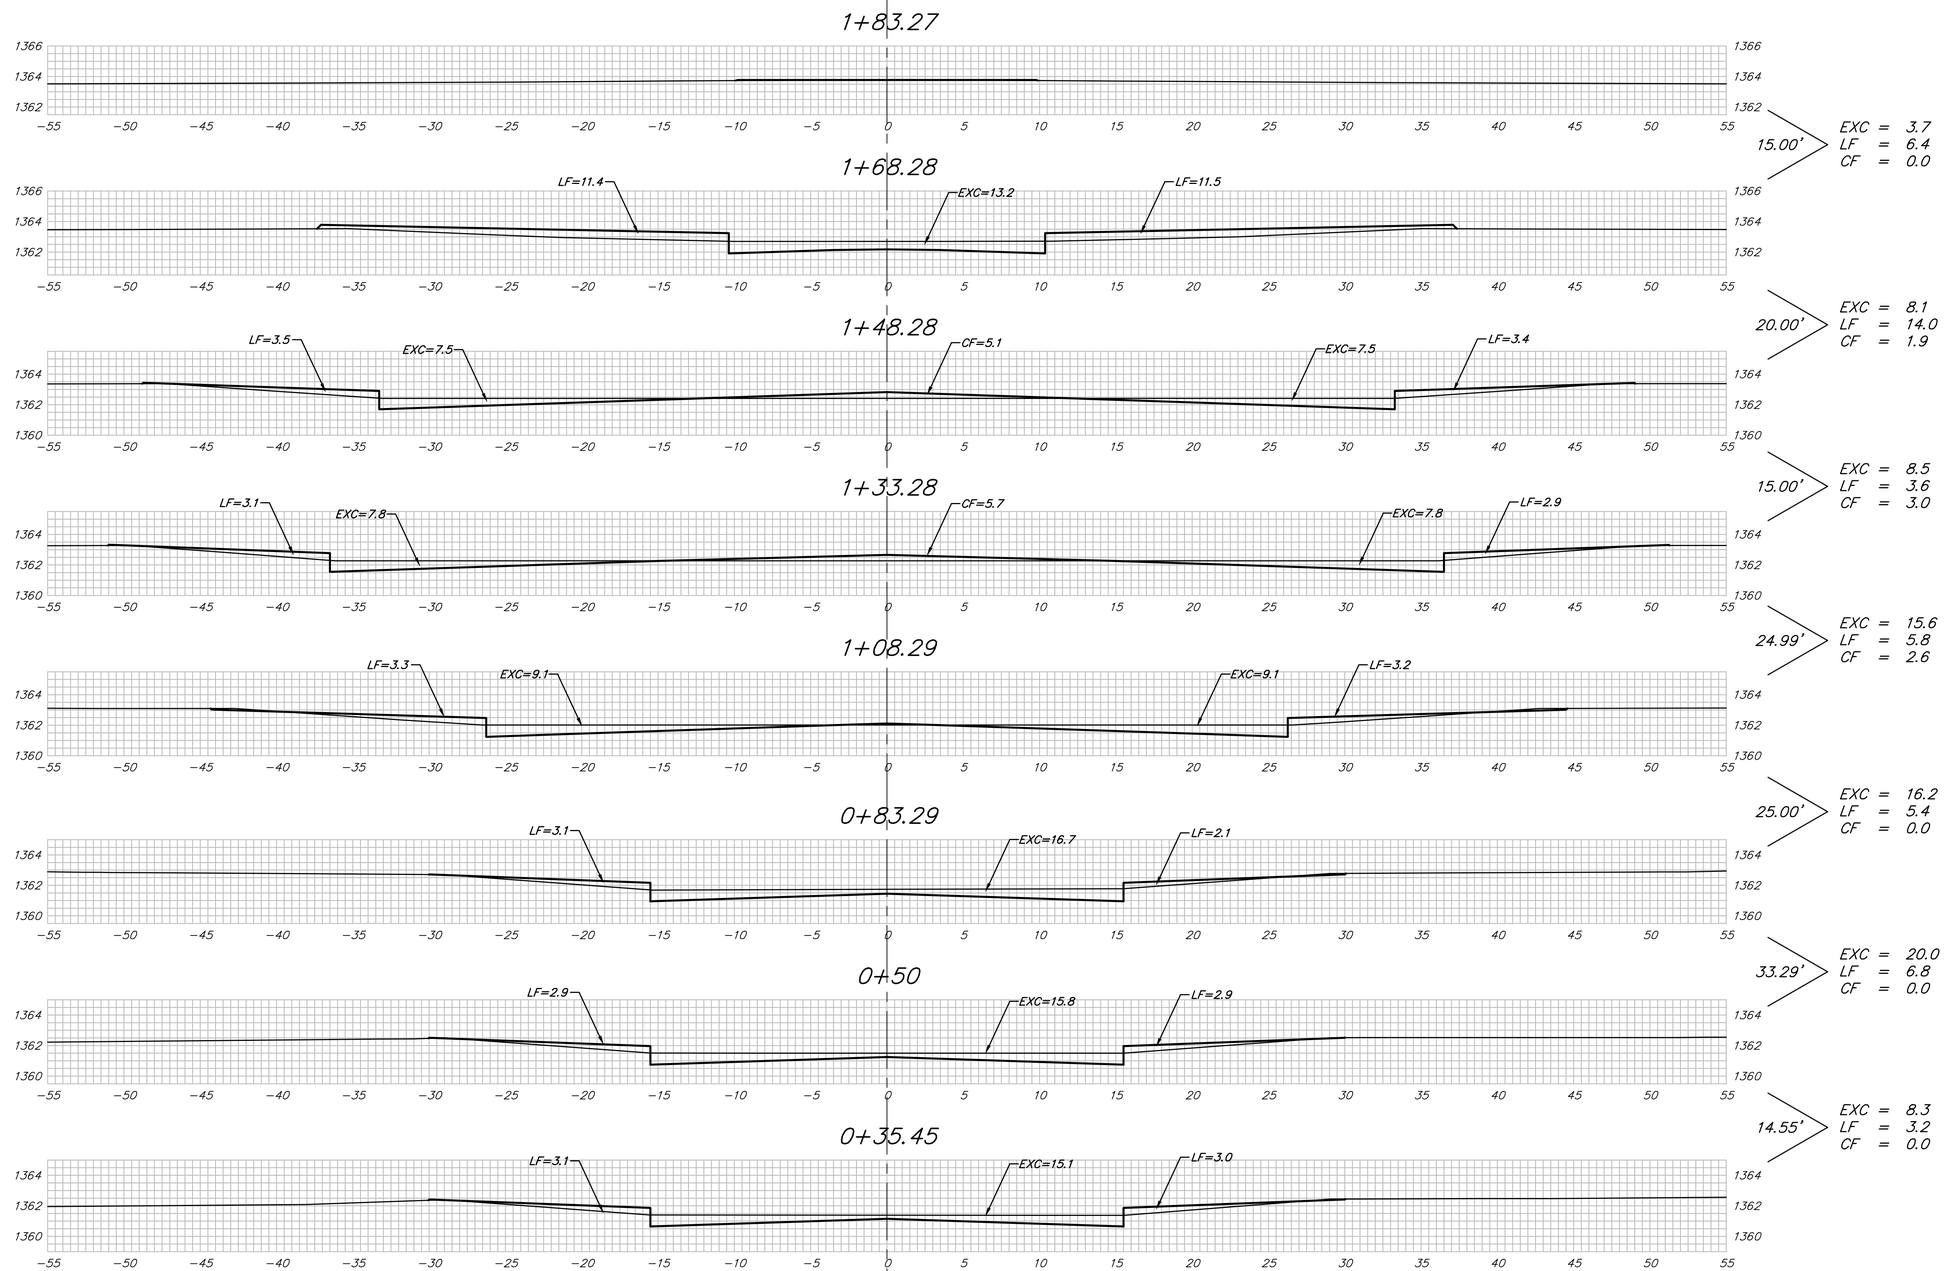

Sheet Totals

Excavation =	80.4	C.Y.
Loose Fill =	45.2	C.Y.
Compacted Fill =	7.5	C.Y.

Baughman

Baughman Company, P.A. 315 Ellis St. Wichita, KS 67211 P 316-262-7271 F 316-262-0149
ENGINEERING | SURVEYING | PLANNING | LANDSCAPE ARCHITECTURE

PROJECT NUMBER 472-84459

SHEET 43 OF 44

Silverton\Phase1\XS11

06-08-E621