
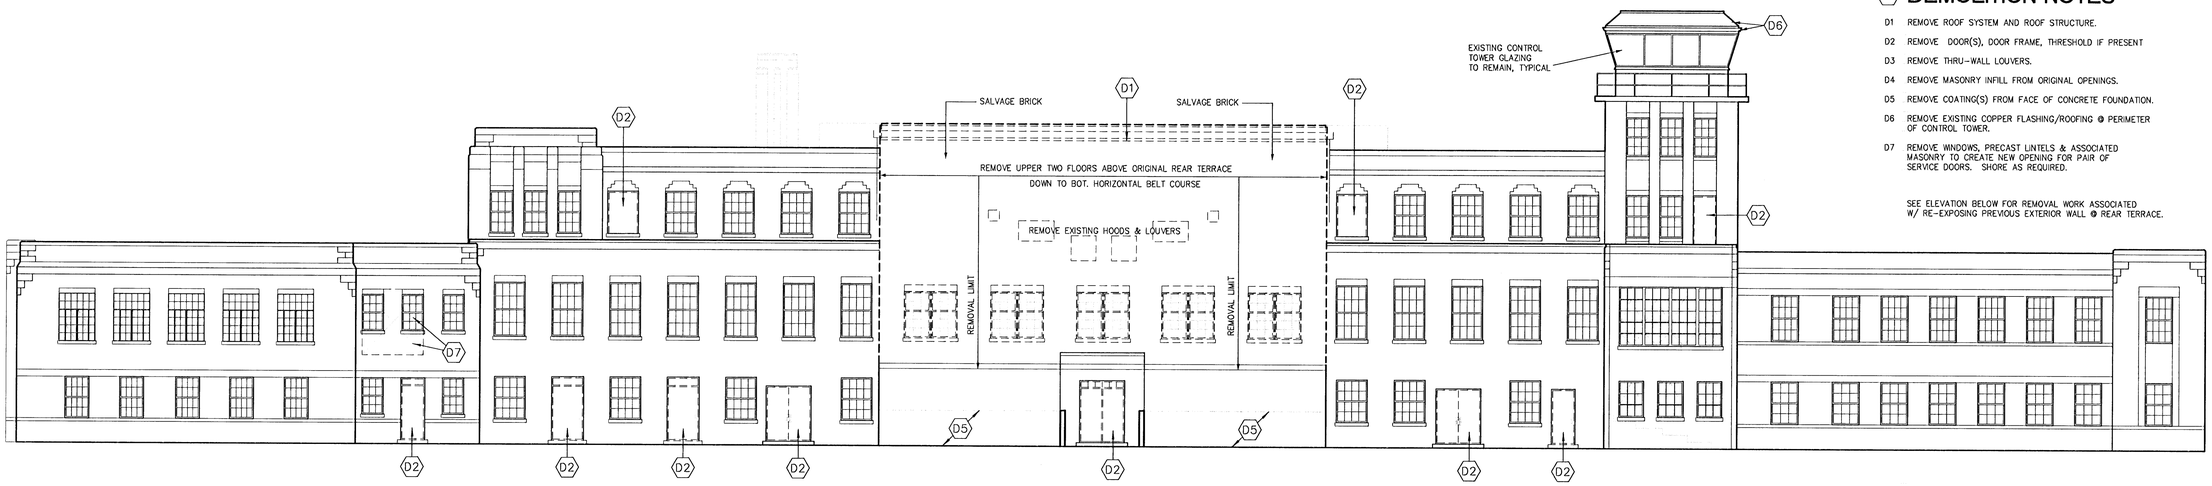


DEMOLITION NOTES

- D1 REMOVE ROOF SYSTEM AND ROOF STRUCTURE.
- D2 REMOVE DOOR(S), DOOR FRAME, THRESHOLD IF PRESENT
- D3 REMOVE THRU-WALL LOUVERS.
- D4 REMOVE MASONRY INFILL FROM ORIGINAL OPENINGS.
- D5 REMOVE COATING(S) FROM FACE OF CONCRETE FOUNDATION.
- D6 REMOVE EXISTING COPPER FLASHING/ROOFING @ PERIMETER OF CONTROL TOWER.
- D7 REMOVE WINDOWS, PRECAST LINTELS & ASSOCIATED MASONRY TO CREATE NEW OPENING FOR PAIR OF SERVICE DOORS. SHORE AS REQUIRED.

SEE ELEVATION BELOW FOR REMOVAL WORK ASSOCIATED W/ RE-EXPOSING PREVIOUS EXTERIOR WALL @ REAR TERRACE.


A SOUTH ELEVATION - DEMOLITION

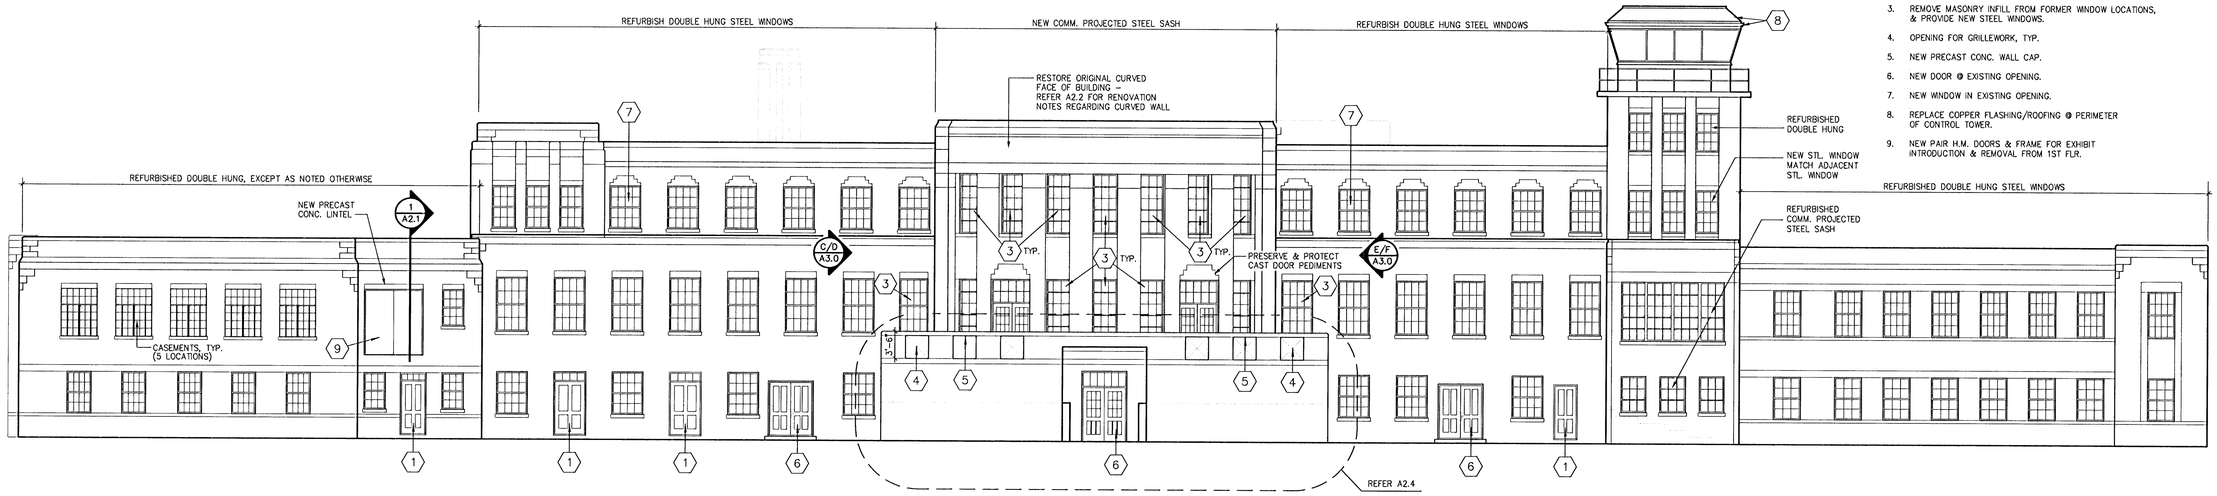


RENOVATION NOTES

1. NEW FIXED DOOR.
2. INFILL OPENING W/ LIKE MASONRY MATERIALS.
3. REMOVE MASONRY INFILL FROM FORMER WINDOW LOCATIONS, & PROVIDE NEW STEEL WINDOWS.
4. OPENING FOR GRILLEWORK, TYP.
5. NEW PRECAST CONC. WALL CAP.
6. NEW DOOR @ EXISTING OPENING.
7. NEW WINDOW IN EXISTING OPENING.
8. REPLACE COPPER FLASHING/ROOFING @ PERIMETER OF CONTROL TOWER.
9. NEW PAIR H.M. DOORS & FRAME FOR EXHIBIT INTRODUCTION & REMOVAL FROM 1ST FLR.

B SOUTH ELEVATION - RENOVATED

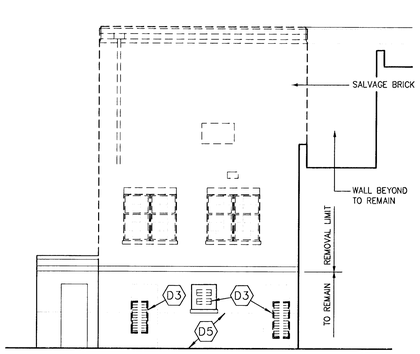


C EAST ELEVATION - DEMO.

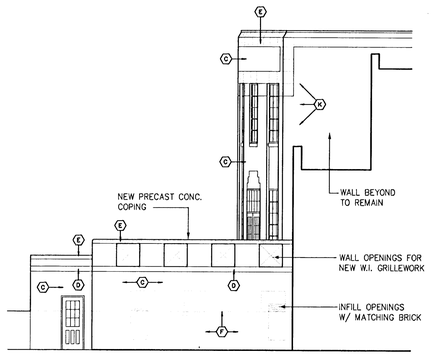


D EAST ELEVATION - RENOVATED

ELEVATION NOTES

- A. NEW STEEL WINDOW.
- B. NEW ENTRANCE SYSTEM, REFER DOOR SCHED.
- C. TUCK POINT & SEAL BRICK.
- D. NEW PRECAST CONC. BELT COURSE.
- E. NEW PRECAST AS REQUIRED, MATCH EXISTING.
- F. EXISTING EXPOSED CONC. FOUNDATION WALL.
- G. PATCH BRICK AS REQ'D. @ REMOVAL AREAS.
- H. INSTALL NEW LINTEL, WHERE REQ'D.
- J. NEW ROOF/WALL FLASHING.
- K. PATCH BRICK & REPLACE PRECAST AS REQ'D. @ REMOVED WALL AREAS.

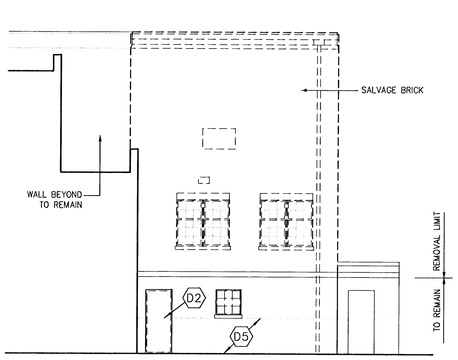

E WEST ELEVATION - DEMO.

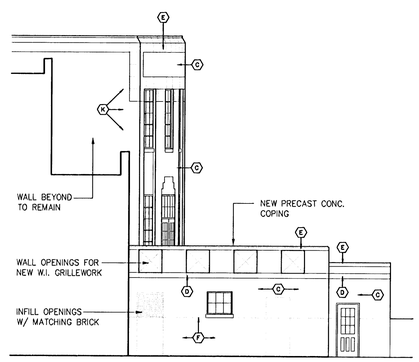

F WEST ELEVATION - RENOVATED

0 8' 16' 24' 32'

BUILDING ELEVATIONS

SCALE: 1" = 8'-0"

M:\2632.10\A3-1
1/8" = 1'-0"

SHEETING SHEETS
YEAR 2004 A3-1 15
PROJECT NO. (TEA 1007(502)) 087 TE-0075-02
STATE KANSAS
FHWA FED. NO. 7

SAMUEL FREY LICENSED ARCHITECT 1635 JOHN KANSAS APRIL 2004

SCHAEFER JOHNSON COX FREY & ASSOCIATES PA
ARCHITECTURE ENGINEERING PLANNING & INTERIOR DESIGN
257 N. ST. FRANCIS AVENUE
WICHITA, KANSAS 67202
FAX (316) 684-8328
(316) 684-0171

KANSAS AVIATION MUSEUM

3350 S. GEORGE WASHINGTON BOULEVARD WICHITA, KANSAS

REVISION DATE
PROJECT NO. 2632.10
DATE APRIL 2004
A3-1

©2000, SCHAEFER JOHNSON COX FREY & ASSOCIATES PA