FINAL PLAT

REGENCY PARK ADDITION
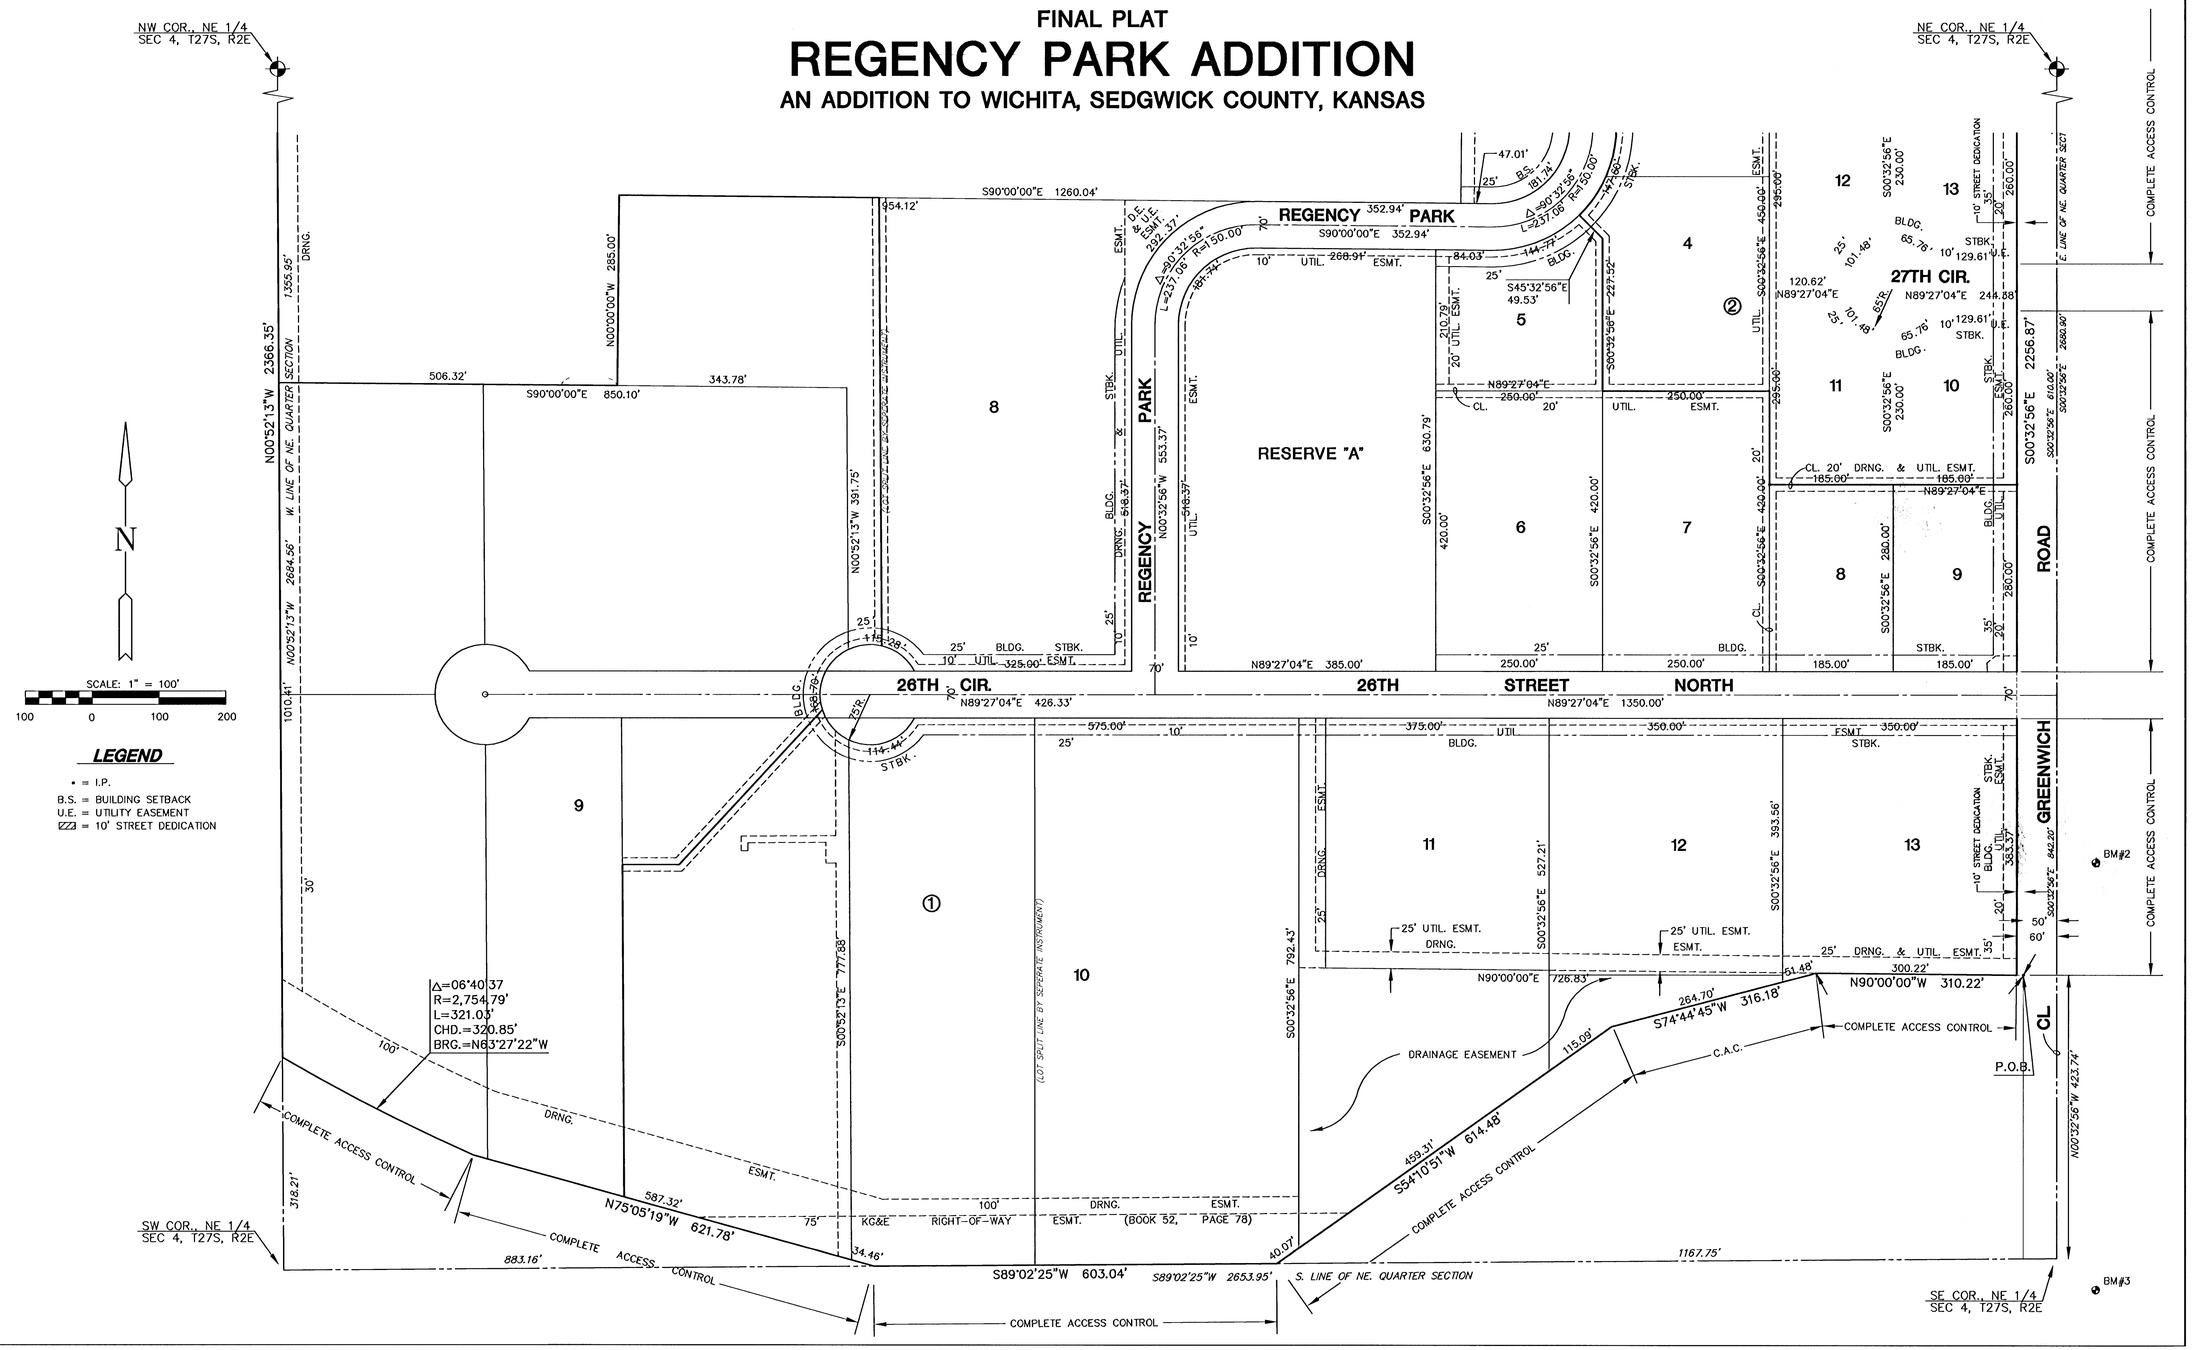
AN ADDITION TO WICHITA, SEDGWICK COUNTY, KANSAS