



TYPICAL SECTION THRU GILBERT MEDIAN

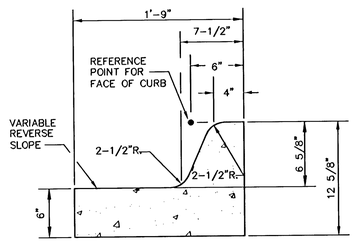

MEDIAN COMBINED
CURB & GUTTER (6 5/8")
SCALE: NONE

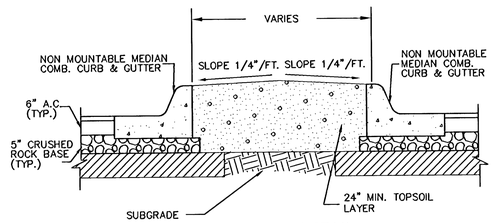

MEDIAN DETAIL
SCALE: NONE

MKEC
ENGINEERING
CONSULTANTS, INC.
411 N. WEBB ROAD
WICHITA, KS. 67206
316 - 684 - 9600

PAVING PLANS

COUNTRY HOLLOW

GILBERT PHASE 1

PAVING DETAILS
SHEET TITLE

472-84350
PROJECT NUMBER

DFL
DESIGN BY

MKEC
DRAWN BY

GJA
CHECKED BY

ISSUED
MARCH 2006
REVISED

SHEET NO.
3 of 19

J:\Civil\04429\dwg\Pcn\Gilbert Phase 1\04429D1

MKEC ENGINEERING CONSULTANTS, INC. © COPYRIGHT

PLOTTED: Tuesday, March 14, 2006 @ 10:30PM