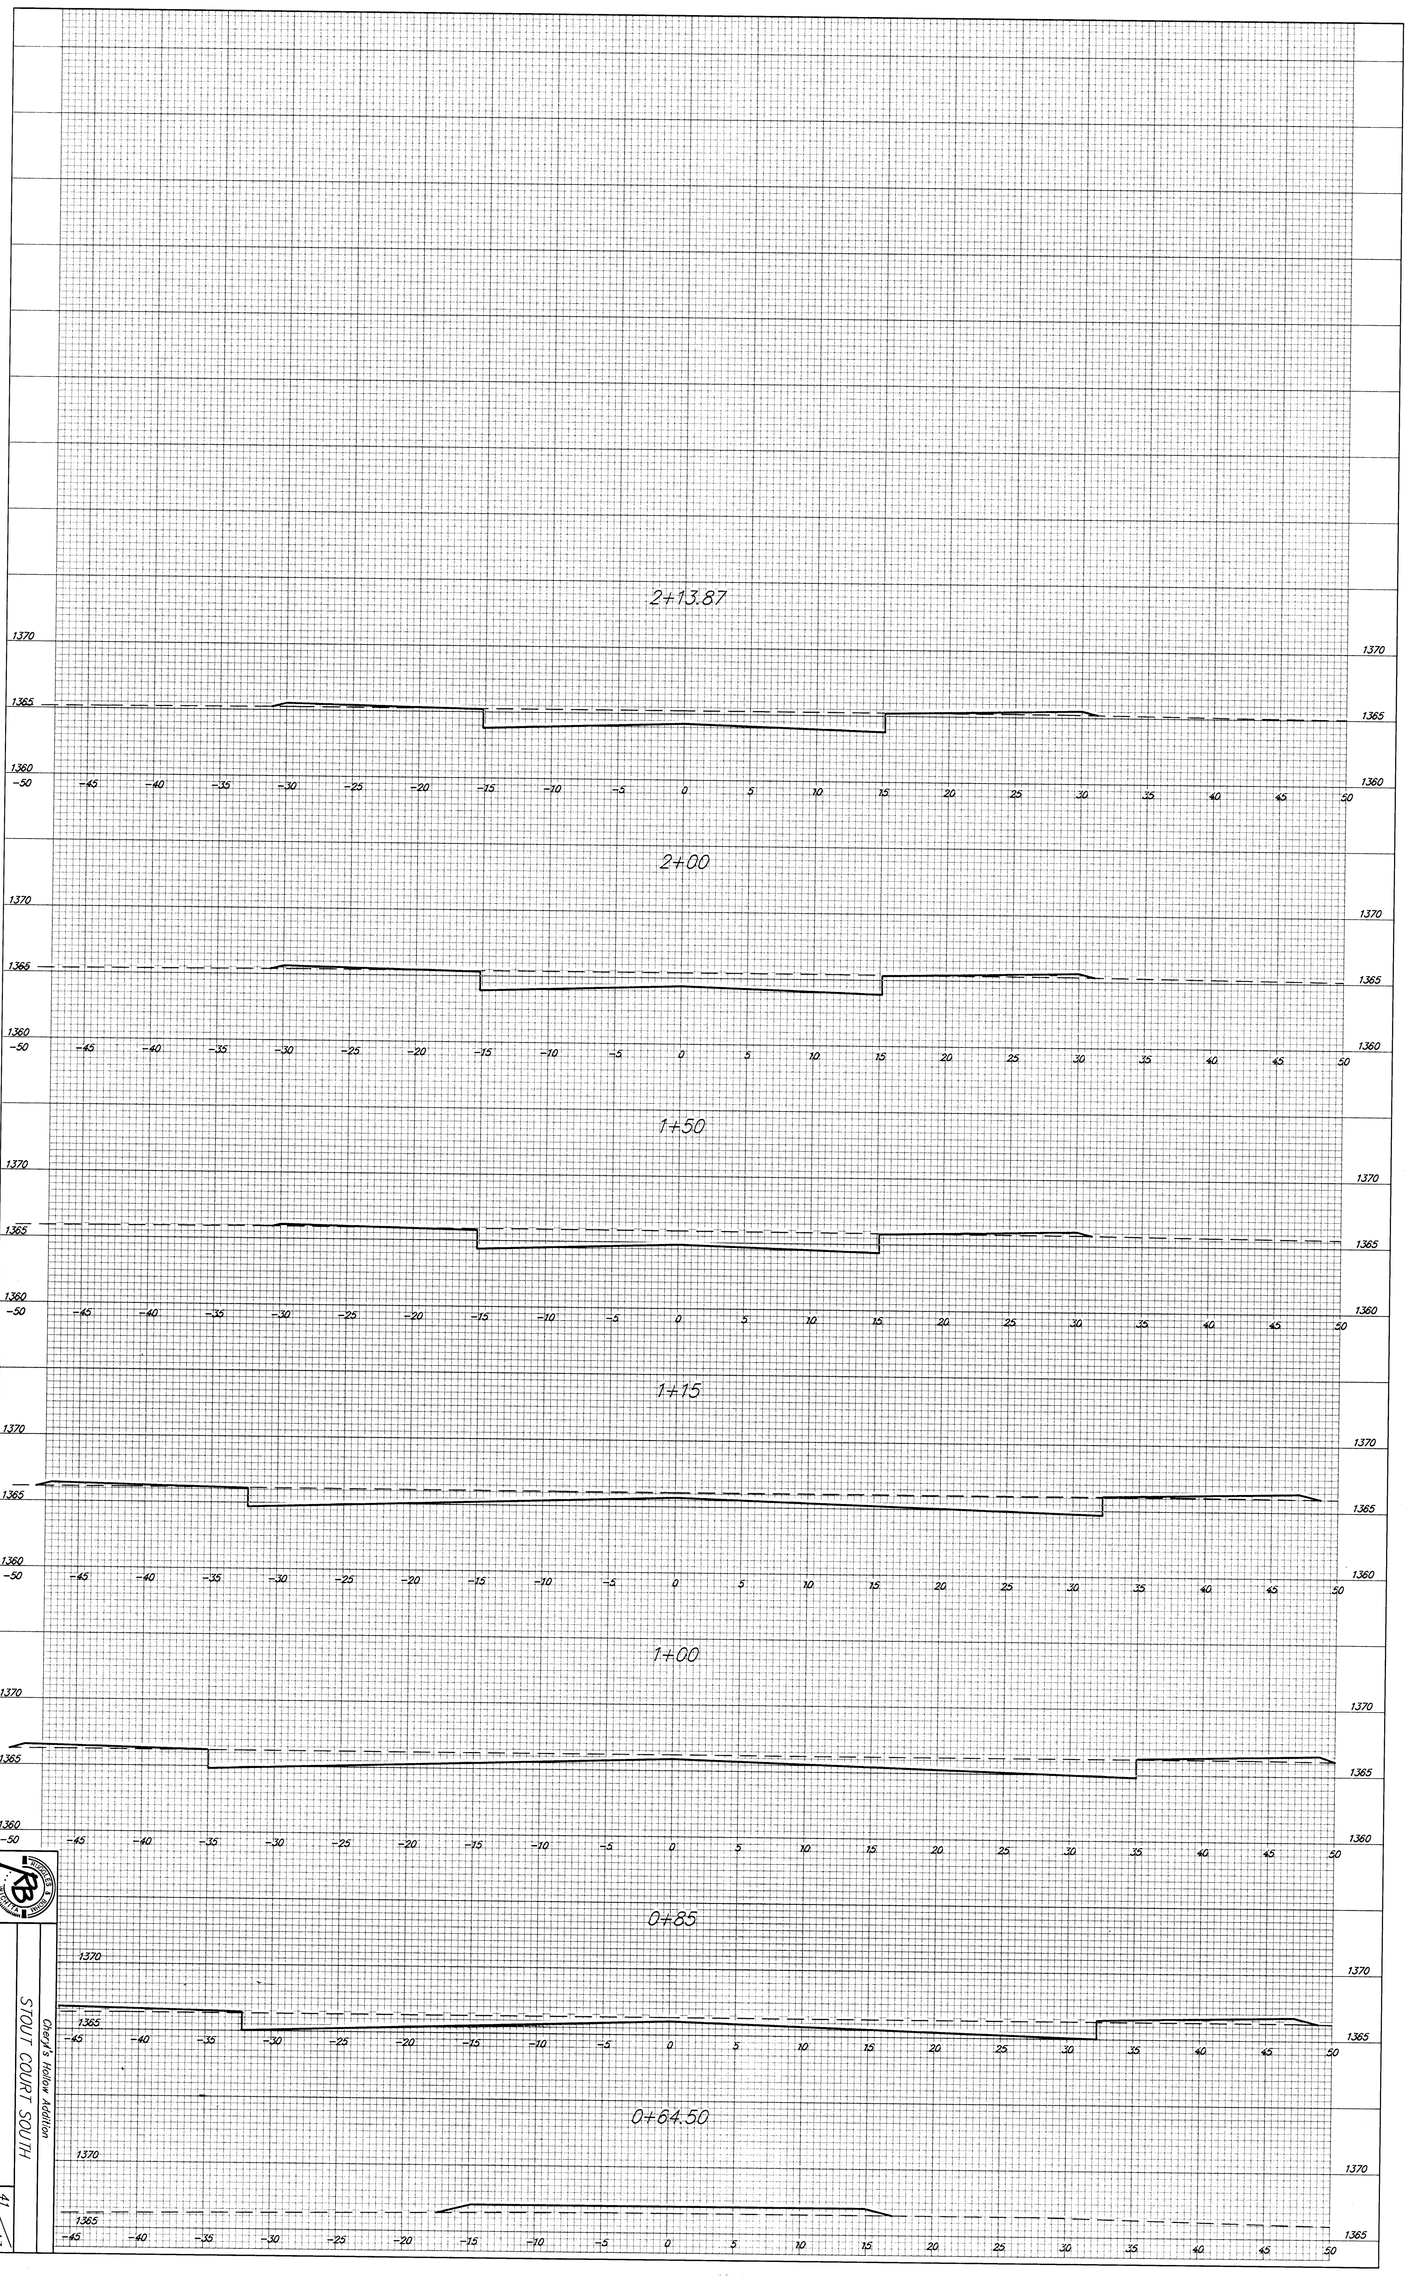

STOUT COURT SOUTH

Cheryl's Hollow Addition

41/43