
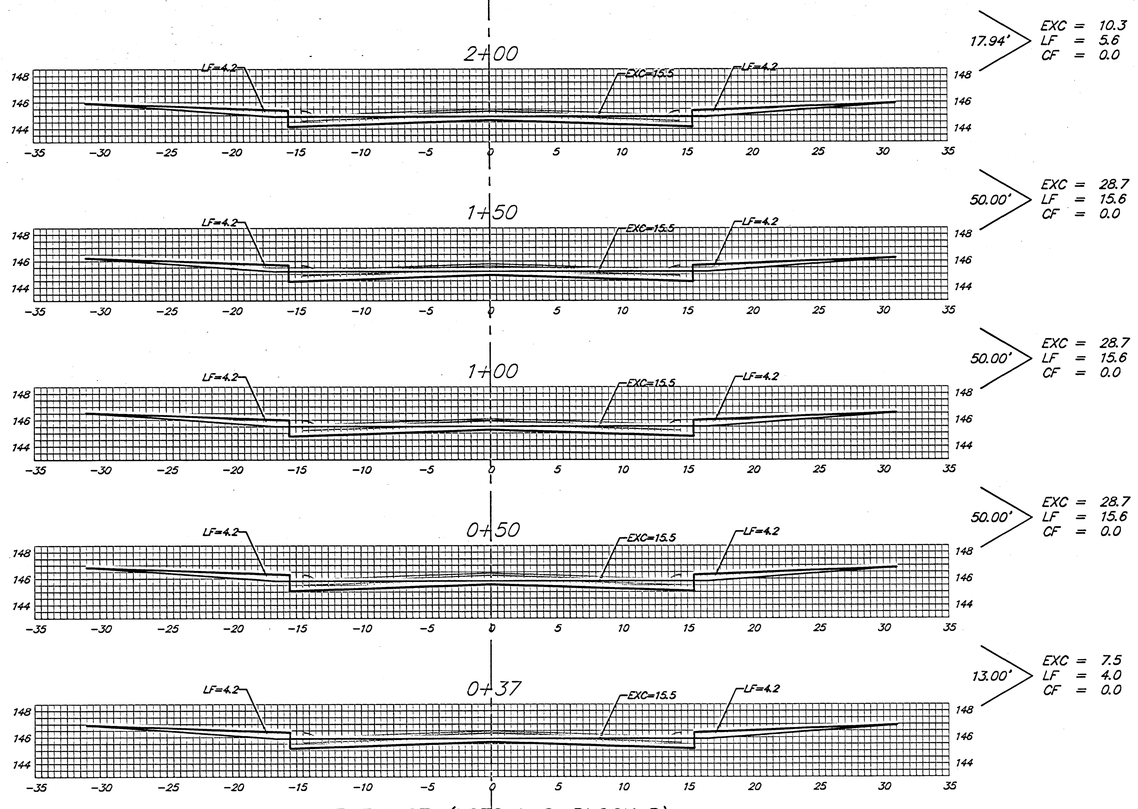


JEWELL CT. (LOTS 1–8, BLOCK B)

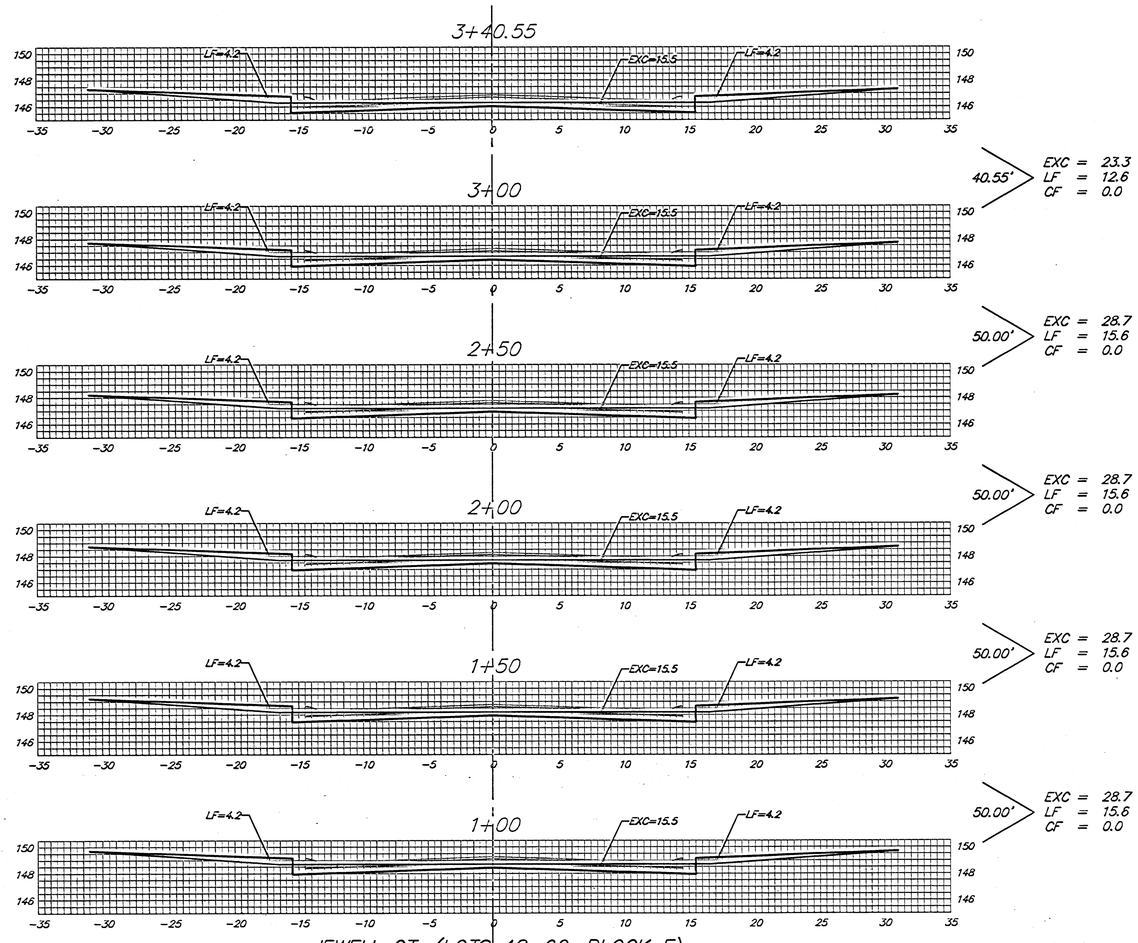

JEWELL CT. (LOTS 48–60, BLOCK E)

℄

Sheet Totals:

Excavation	=	242.0 C.Y.
Loose Fill	=	131.4 C.Y.
Compacted Fill	=	0.0 C.Y.

Baughman

Baughman Company, P.A. 155 Ellis St. Weldon, NC 27871 P 1.800.849.2211 F 1.252.536.2014
ENGINEERING | SURVEYING | PLANNING | LANDSCAPE ARCHITECTURE
FIRM LICENSE NUMBER: C-0312 | P-0339
41240338

SHEET **38** OF **48**

0406-B911

TaylorCorn0283