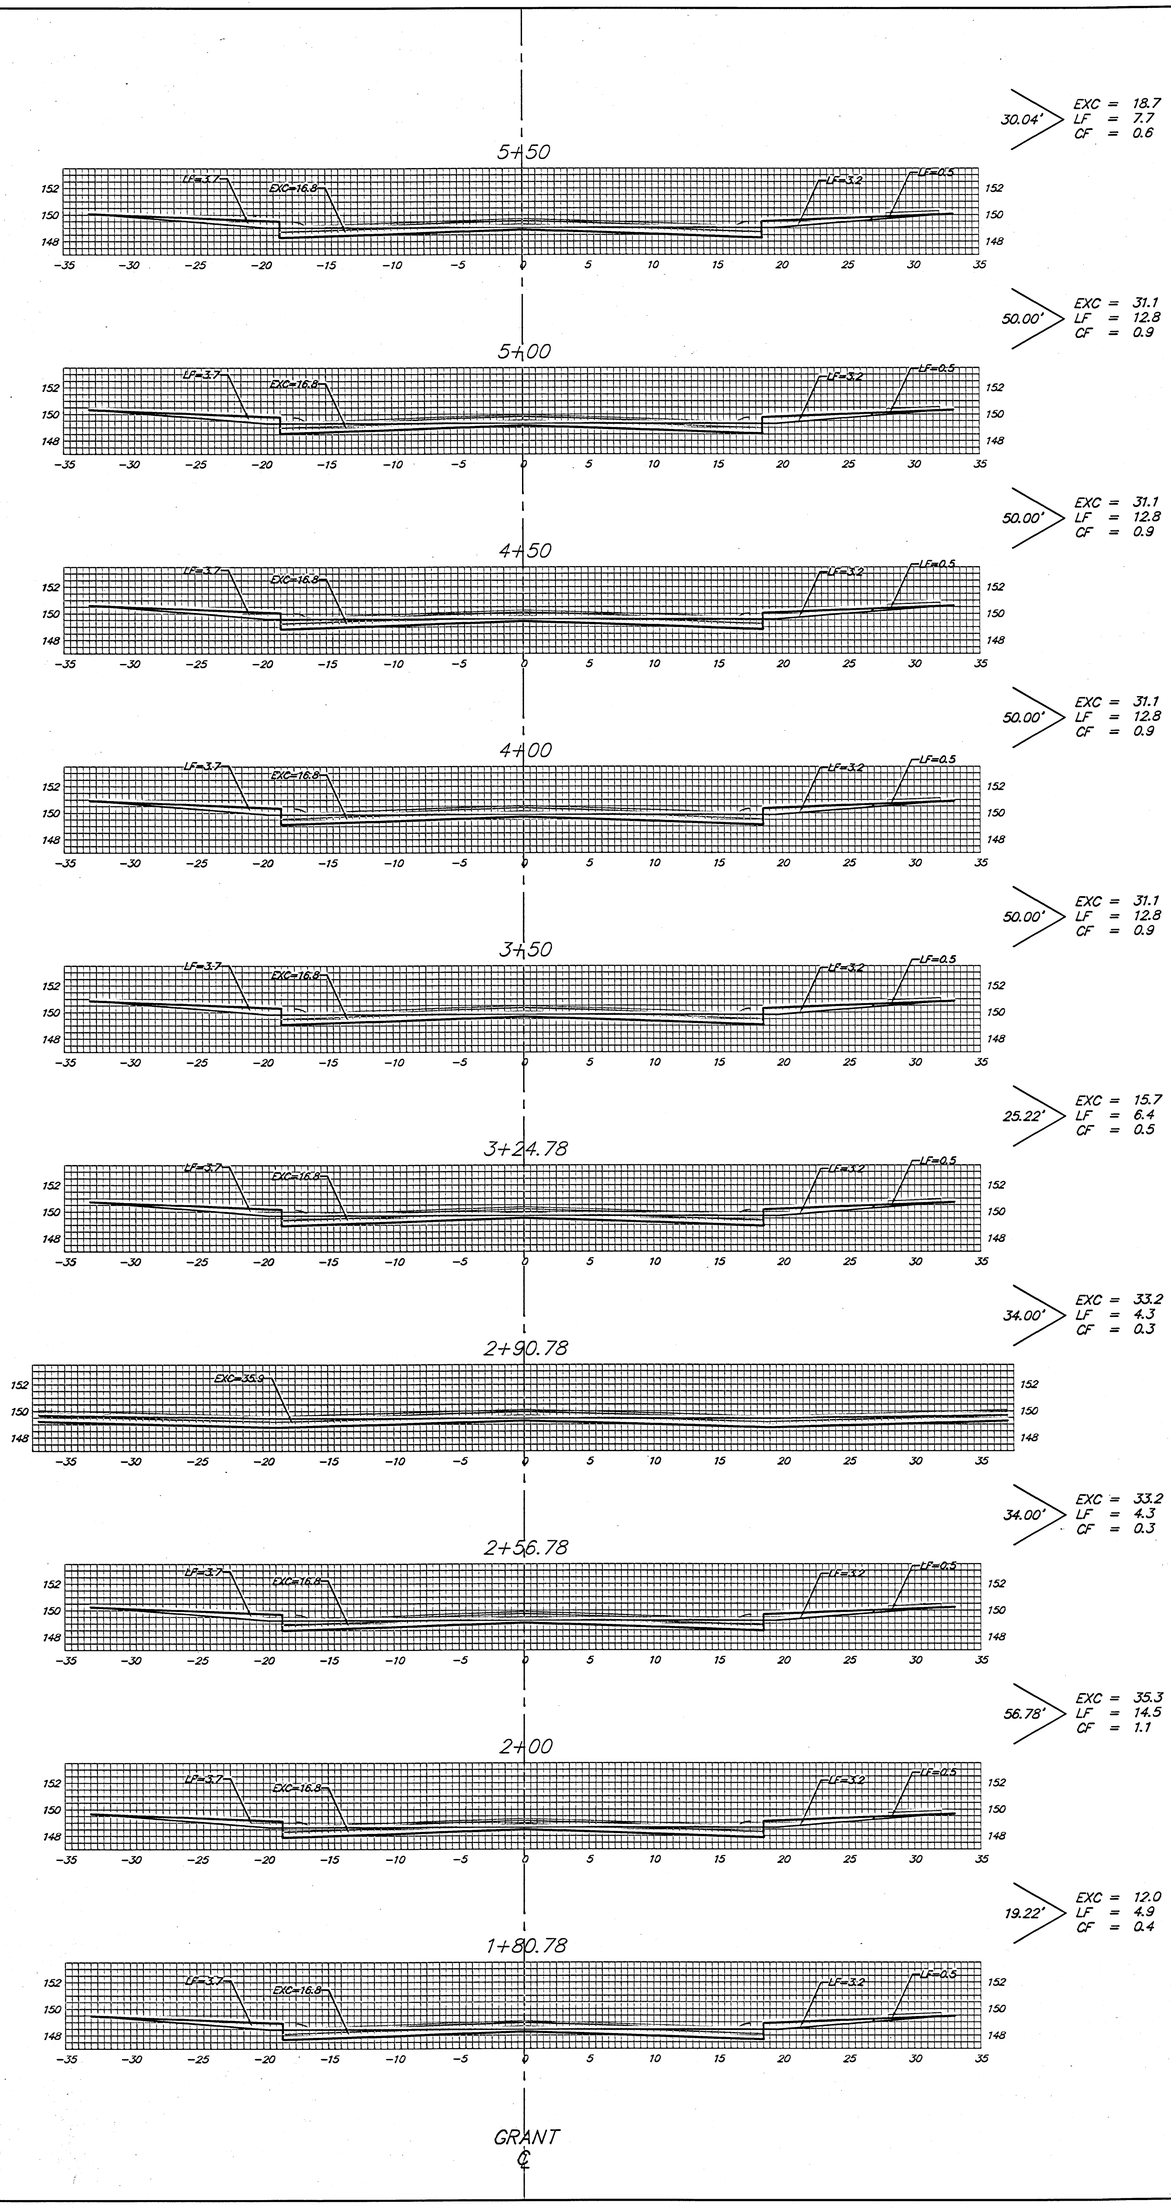


Sheet Totals:

Excavation	= 272.9 C.Y.
Loose Fill	= 93.3 C.Y.
Compacted Fill	= 6.8 C.Y.

Baughman

Baughman Company, P.A. 315 Ellis St. Wichita, KS 67211 P 316.263.2131 F 316.263.2134
ENGINEERING | PLANNING | LANDSCAPE ARCHITECTURE

TransCanada/SES

41286028

04-09-0951