
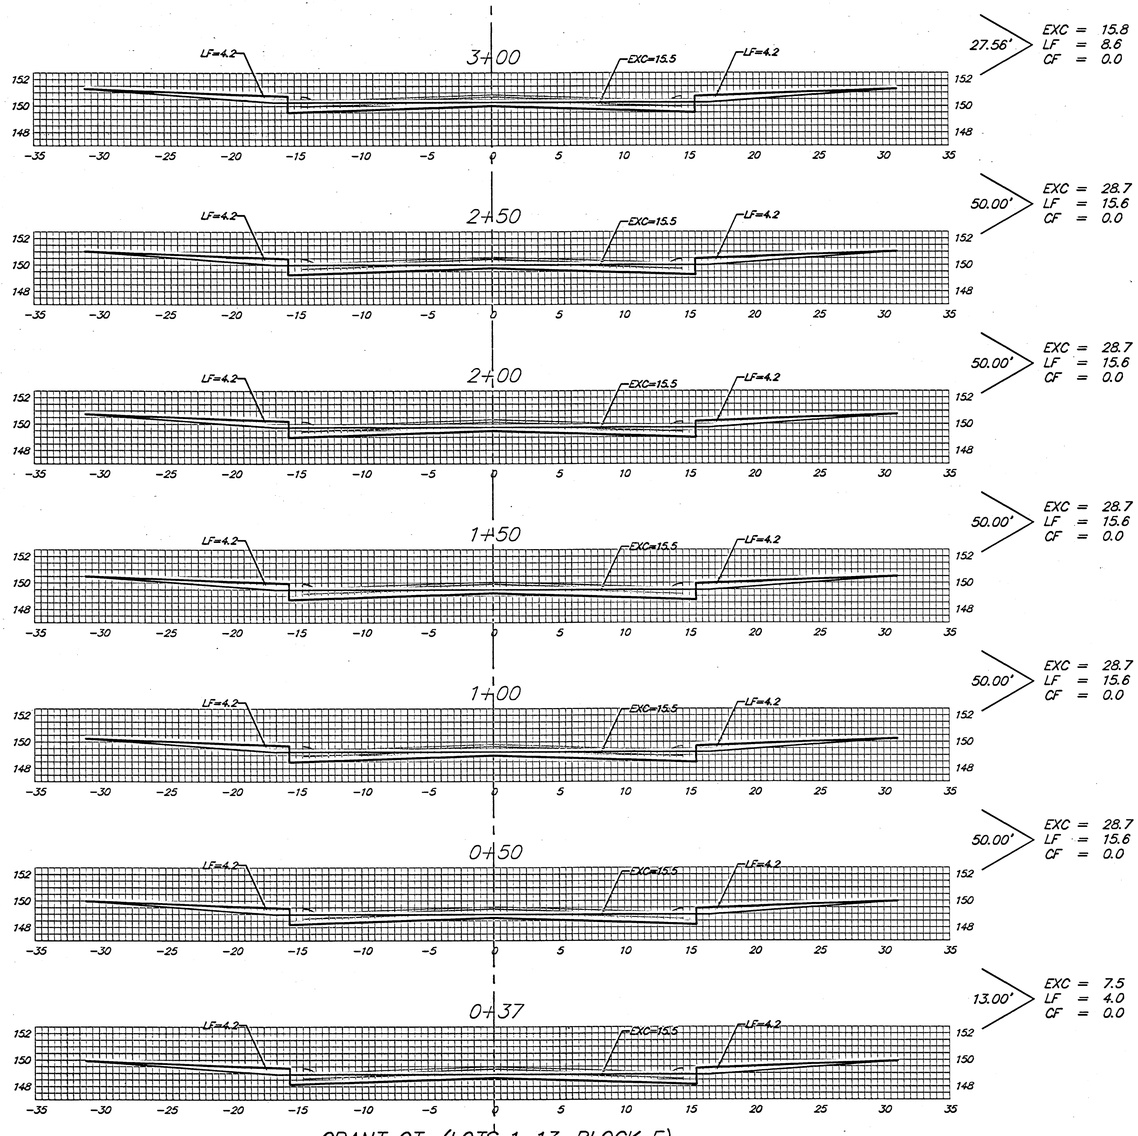


GRANT CT. (LOTS 1–13, BLOCK E)

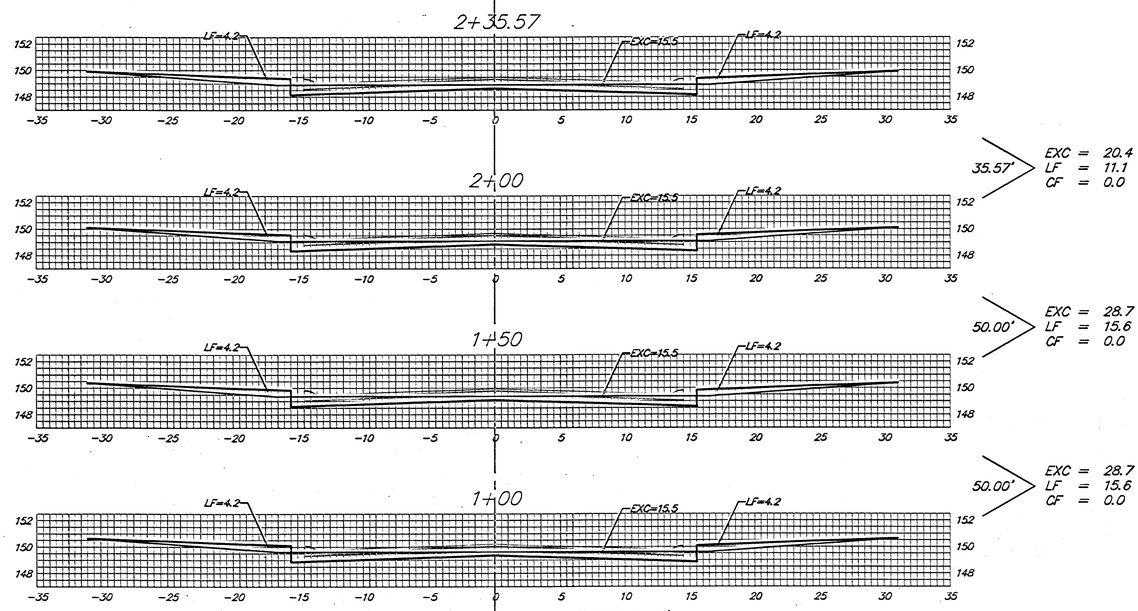

GRANT CT. (LOTS 1–10, BLOCK A)

Sheet Totals:
Excavation = 215.9 C.Y.
Loose Fill = 117.3 C.Y.
Compacted Fill = 0.0 C.Y.

Baughman

Baughman Company, P.A. 315 Elm St. Wahoo, NE 68066 P 402.443.3131 F 402.443.3134
ENGINEERING | SURVEYING | PLANNING | LANDSCAPE ARCHITECTURE
TROY D. BAUGHMAN
NE 12346038

TaskerCreek2831

06/30/2021