1+75




1+50




1+25

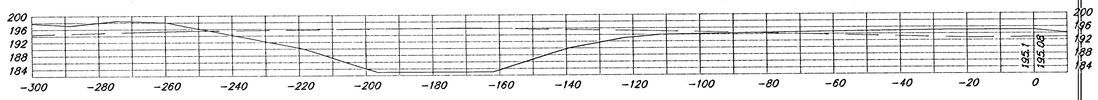


1+00

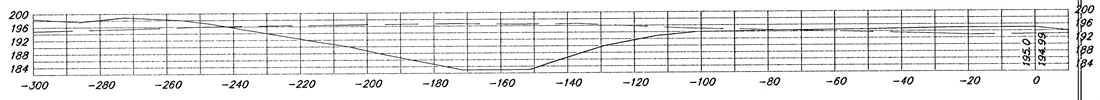


0+75

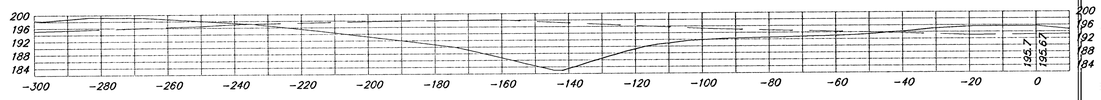


0+50

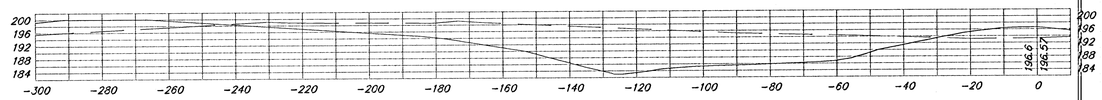


0+25

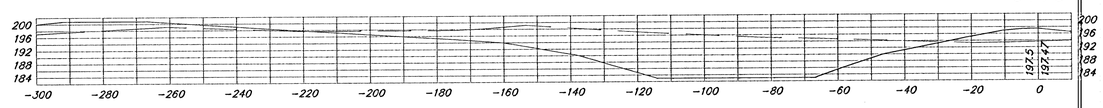


0+00

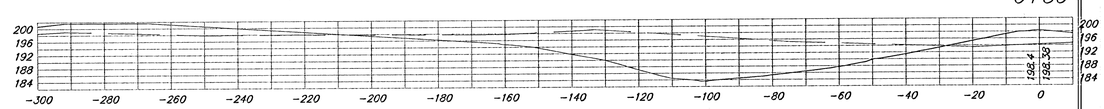


POND 1

Baughman

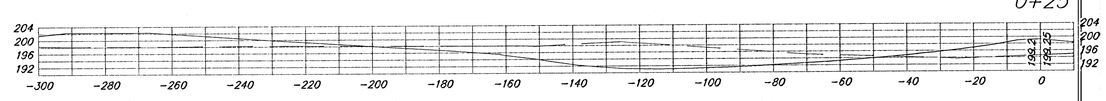Baughman Company, P.A. 315 Ellis St. Wichita, KS 67211 P 316.262.7271 F 316.262.0149
ENGINEERING | SURVEYING | PLANNING | LANDSCAPE ARCHITECTURE

PROJECT NUMBER
468-84092

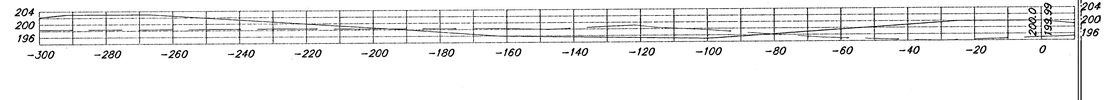SHEET
36 OF 47

E:\Auburn Hills 16th\PondDS1.dwg