


3+50

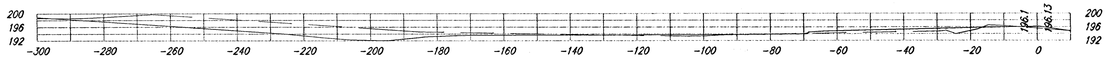


3+00

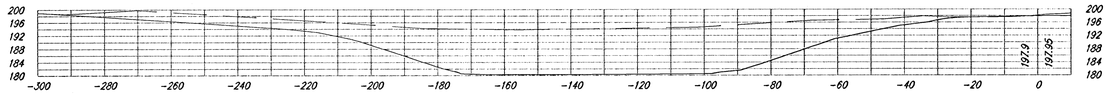


2+90

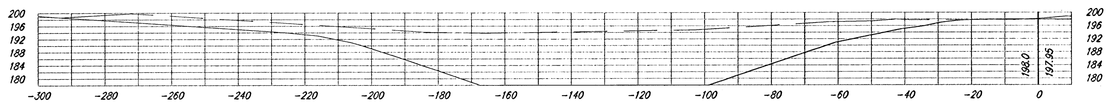


2+50

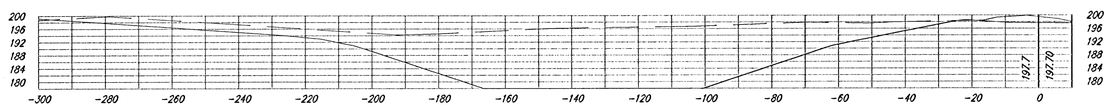

2+00

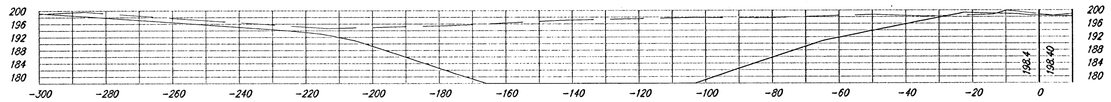

1+75

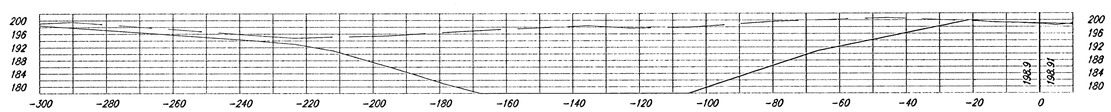

POND 2

Baughman

Baughman Company, P.A. 315 Ellis St. Wichita, KS 67211 P 316.262.7271 F 316.262.0149
ENGINEERING | SURVEYING | PLANNING | LANDSCAPE ARCHITECTURE

PROJECT NUMBER 468-84092

SHEET 39 OF 47

E:\Auburn Hills 16th\PondXS1.dwg